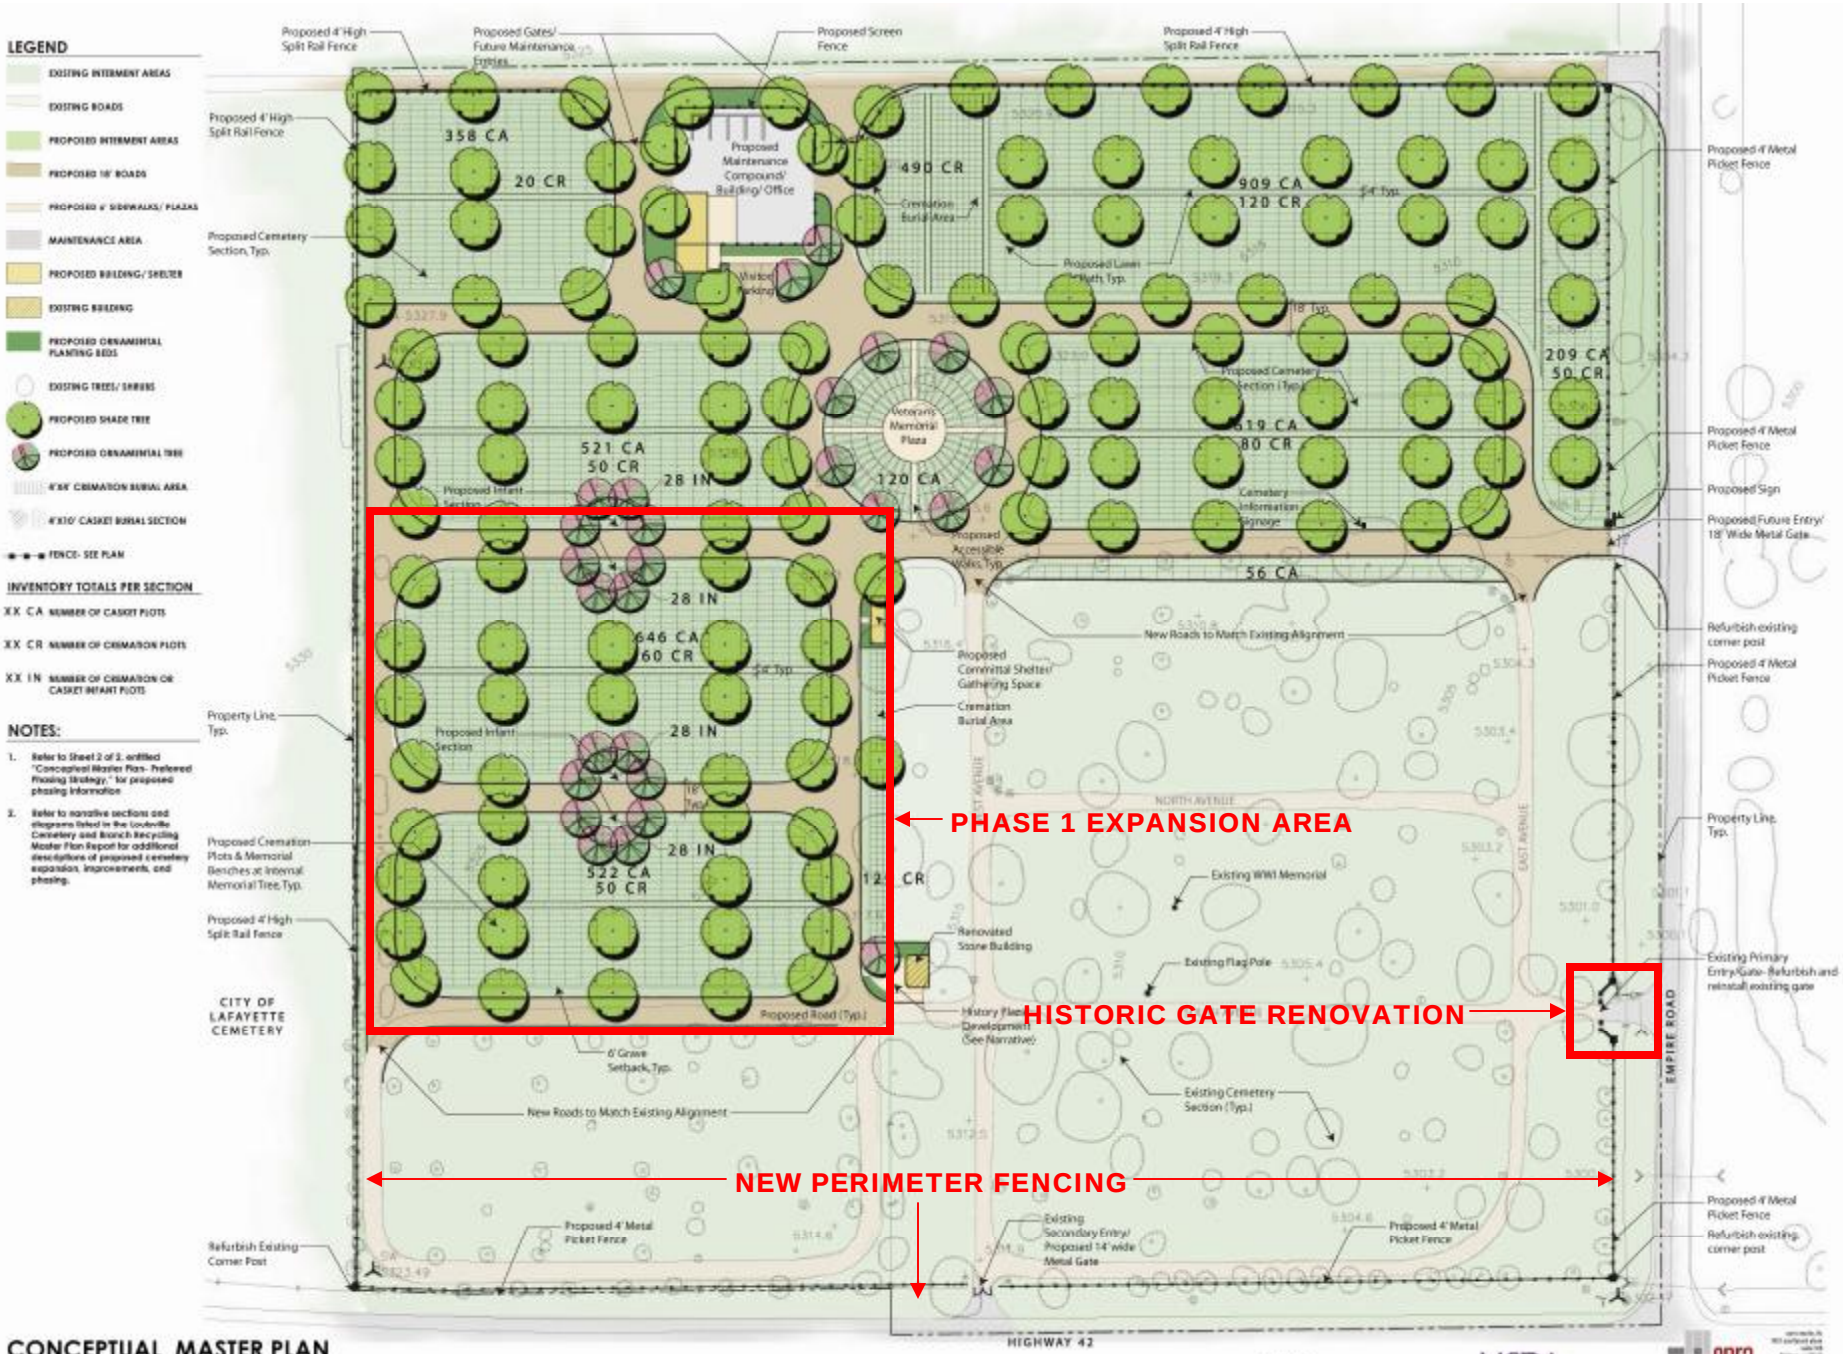

CONCEPTUAL MASTER PLAN

CITY OF LOUISVILLE CEMETERY

2105 Empire Road, Louisville, CO 80027
August 2008

SHEET 1 OF 2

JOB #: 08117
SCALE 1" = 30'
0' 7.5' 30' 60'

McDA

cpra