


Appendix 4. Conceptual Design Role Plot

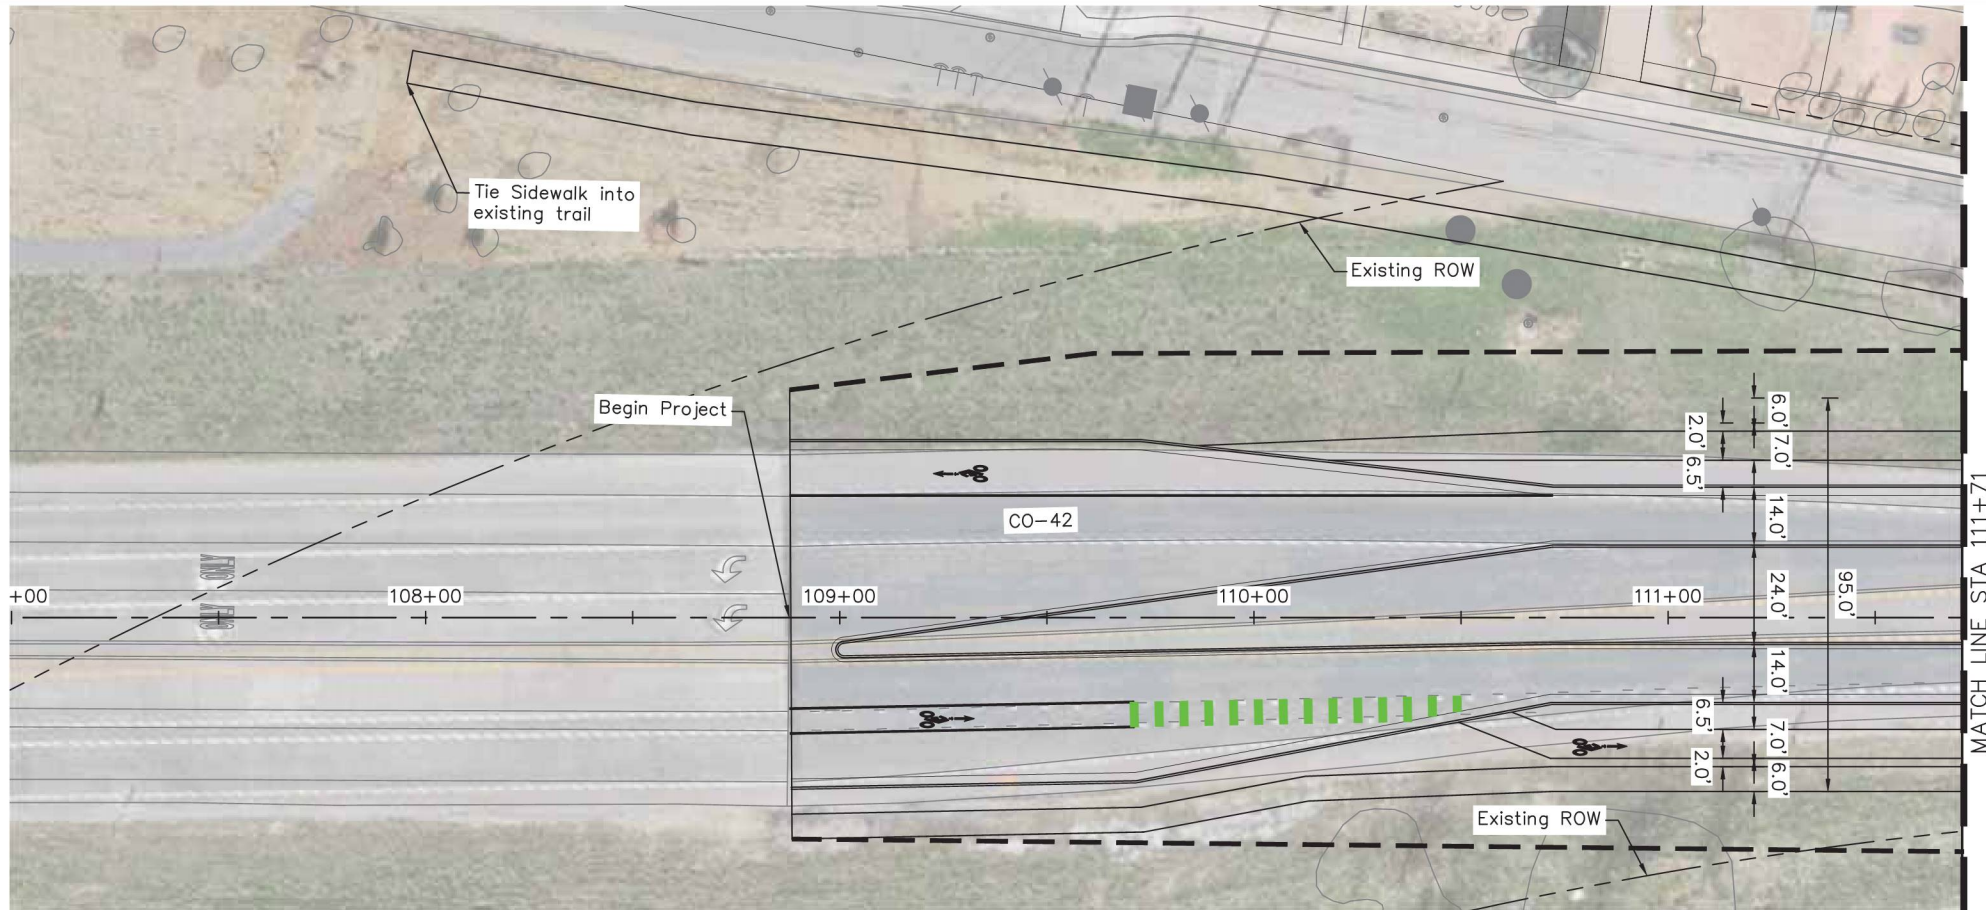

K:\DEVELOPMENT\09646002 - Louisville - Future42\CA00\Exhibit\2022-1003-Roll Plan\CA-CO 42 - CL.dwg Wjw, Olivia 12/20/2022 8:30 AM
THIS DOCUMENT CONTAINS THE CONCEPTS AND DESIGN PRESENTED HEREIN, AS AN INSTRUMENT OF SERVICE, IS EXTENDED ONLY FOR THE SPECIFIC PURPOSE AND SCOPE FOR WHICH IT WAS PREPARED. REUSE OF THIS DOCUMENT WITHOUT WRITTEN AUTHORIZATION AND ASSUMPTION BY USER SHALL BE WITHOUT LIABILITY TO KIMLEY-HORN AND ASSOCIATES, INC.




LEGEND:

-  PUBLIC PROPERTY FOR ROW/EASEMENT ACQUISITION
-  POTENTIAL ROW ACQUISITION
-  AREA OF FURTHER DESIGN NEEDED AND COORDINATION WITH ADJACENT LANDOWNERS
-  PROPOSED TRAFFIC SIGNAL

NOTES:

1. FINAL DESIGN CONFIGURATION EXPECTED TO HAVE CHANGES THAT CHANGES IMPACTS TO EXISTING PROPERTIES. COORDINATION WITH LANDOWNERS MUST OCCUR BEFORE FINAL DESIGN CONFIGURATION IS SET.

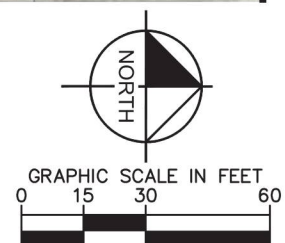

Print Date: November 29, 2022

Drawing File Name:
Horiz. Scale: Vert. Scale:
Kimley»Horn
KIMLEY-HORN AND ASSOCIATES, INC.
4502 SOUTH ILSTED STREET,
SUITE 1000
DENVER, COLORADO 80237
(303) 298-2300

NOT FOR REVIEW ONLY
NOT FOR CONSTRUCTION
Kimley»Horn
Kimley-Horn and Associates, Inc.

Sheet Revisions			
Date:	Comments:	Init.	
(R-X)			
(R-X)			
(R-X)			
(R-X)			




CITY OF LOUISVILLE
749 MAIN STREET
LOUISVILLE, CO 80027
Phone: (303)666-6565
Fax:

EXHIBIT	
No Revisions:	
Revised:	
Void:	

CONCEPTUAL DESIGN PLAN			
Designer:	Sheet Subset:		
Detailer:			
Checked By:	Subset Sheet:		

Project No./Code	
CDOT #:	
COL #:	
Sheet Number	1

K:\DEVELOPMENT\096480002 - Louisville - Future42\CA00\Exhibit\2022-1003-Roll Plan\CA-CO 42 - CL.dwg Wjw, Olivia 12/20/2022 8:30 AM
THIS DOCUMENT, INCLUDING THE CONCEPTS AND DESIGN PRESENTED HEREIN, IS PREPARED ONLY FOR THE SPECIFIC PURPOSE AND SCOPE FOR WHICH IT WAS PREPARED. NO OTHER USES, REUSE OF AND ANY OTHER RELIANCE ON THE DOCUMENT WITHOUT WRITTEN AUTHORIZATION AND SUPERVISION BY KIMLEY-HORN AND ASSOCIATES, INC. SHALL BE WITHOUT LIABILITY TO KIMLEY-HORN AND ASSOCIATES, INC.

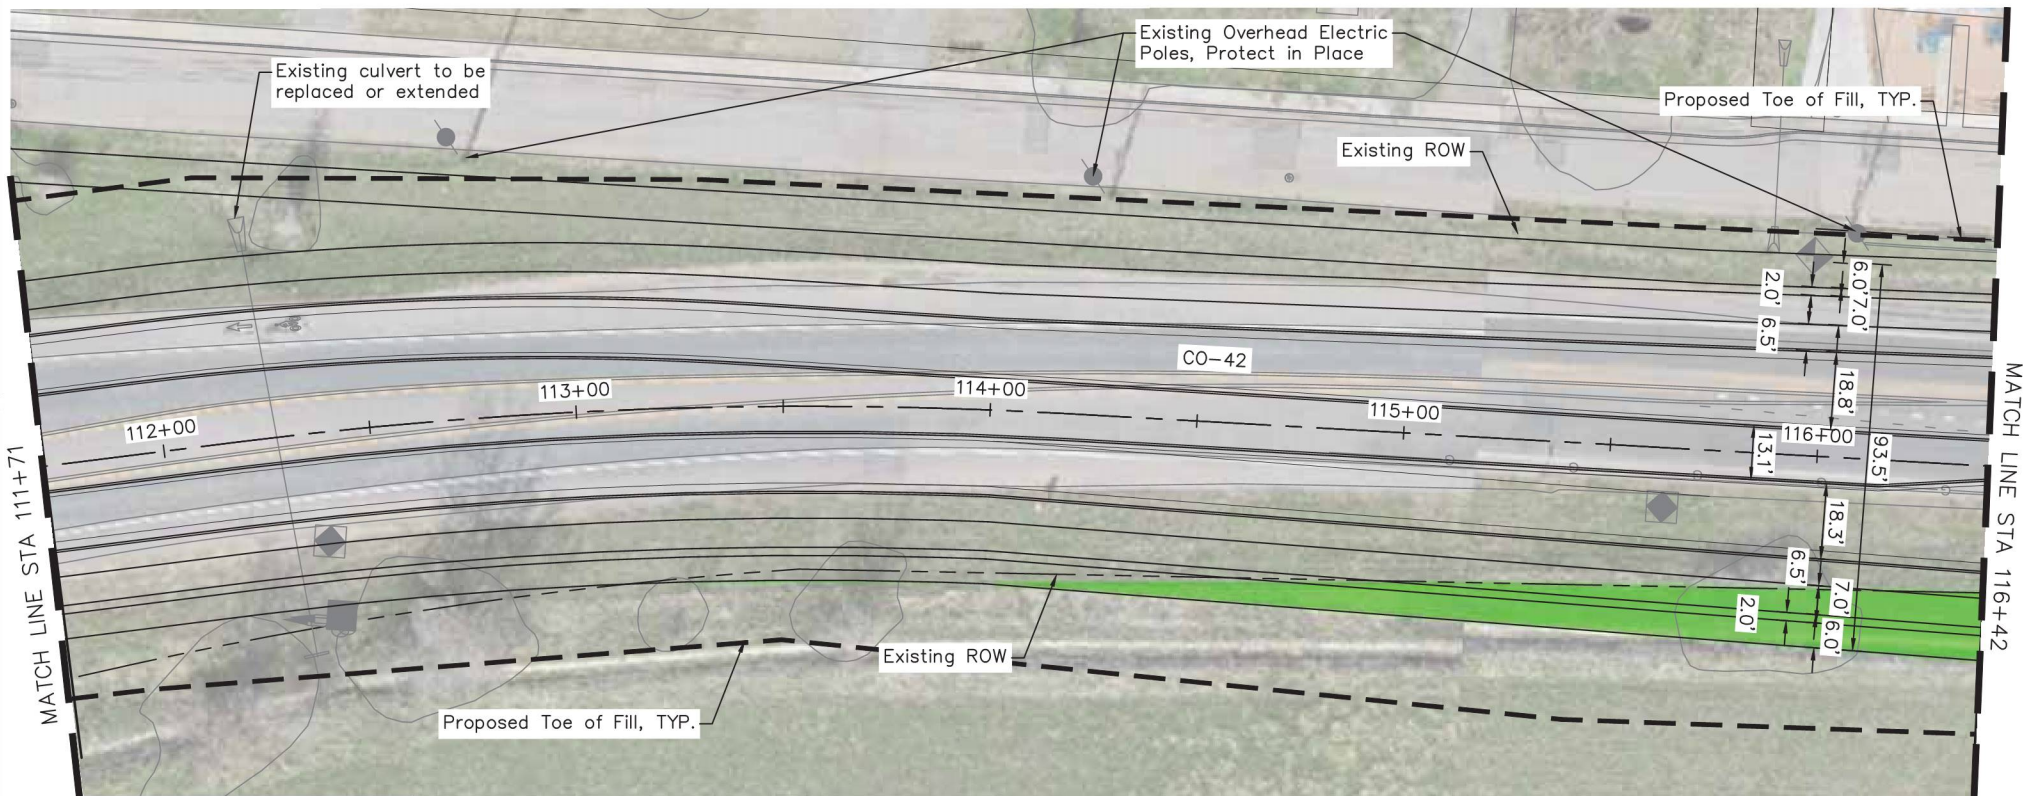


LEGEND:

- PUBLIC PROPERTY FOR ROW/ EASEMENT ACQUISITION
- POTENTIAL ROW ACQUISITION
- AREA OF FURTHER DESIGN NEEDED AND COORDINATION WITH ADJACENT LANDOWNERS
- PROPOSED TRAFFIC SIGNAL

NOTES:

1. FINAL DESIGN CONFIGURATION EXPECTED TO HAVE CHANGES THAT CHANGES IMPACTS TO EXISTING PROPERTIES. COORDINATION WITH LANDOWNERS MUST OCCUR BEFORE FINAL DESIGN CONFIGURATION IS SET.

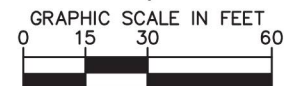

Print Date: November 29, 2022

Drawing File Name:

Horiz. Scale:

Vert. Scale:

Kimley»Horn

KIMLEY-HORN AND ASSOCIATES, INC.
4502 SOUTH ILSTED STREET,
SUITE 1000
DENVER, COLORADO 80237
(303) 298-2300

NOT FOR REVIEW ONLY
NOT FOR
CONSTRUCTION
Kimley»Horn
Kimley-Horn and Associates, Inc.

Sheet Revisions

Date:	Comments:	Init.
(R-X)		
(R-X)		
(R-X)		
(R-X)		



CITY OF LOUISVILLE
749 MAIN STREET
LOUISVILLE, CO 80027
Phone: (303)666-6565
Fax:

EXHIBIT

No Revisions:

Revised:

Void:

CONCEPTUAL DESIGN PLAN

Designer:

Detailer:

Checked By:

Sheet Subset:

Subset Sheet:

Project No./Code


CDOT #:

COL #:

Sheet Number **2**

K:\DEVELOPMENT\096480002 - Louisville - Future42\CA00\Exhibit\2022-1003-Roll\CA-CO 42 - CL.dwg Wjw, Qlv 12/20/2022 8:30 AM
THIS DOCUMENT, INCLUDING THE CONCEPTS AND DESIGN PRESENTED HEREIN, IS PREPARED ONLY FOR THE SPECIFIC PURPOSE AND SCOPE FOR WHICH IT WAS PREPARED. NO OTHER USES, REUSE OF ANY KIND, OR REPRODUCTION OF ANY KIND, SHALL BE WITHOUT WRITTEN PERMISSION OF KIMLEY-HORN AND ASSOCIATES, INC.

MATCH LINE STA 116+42

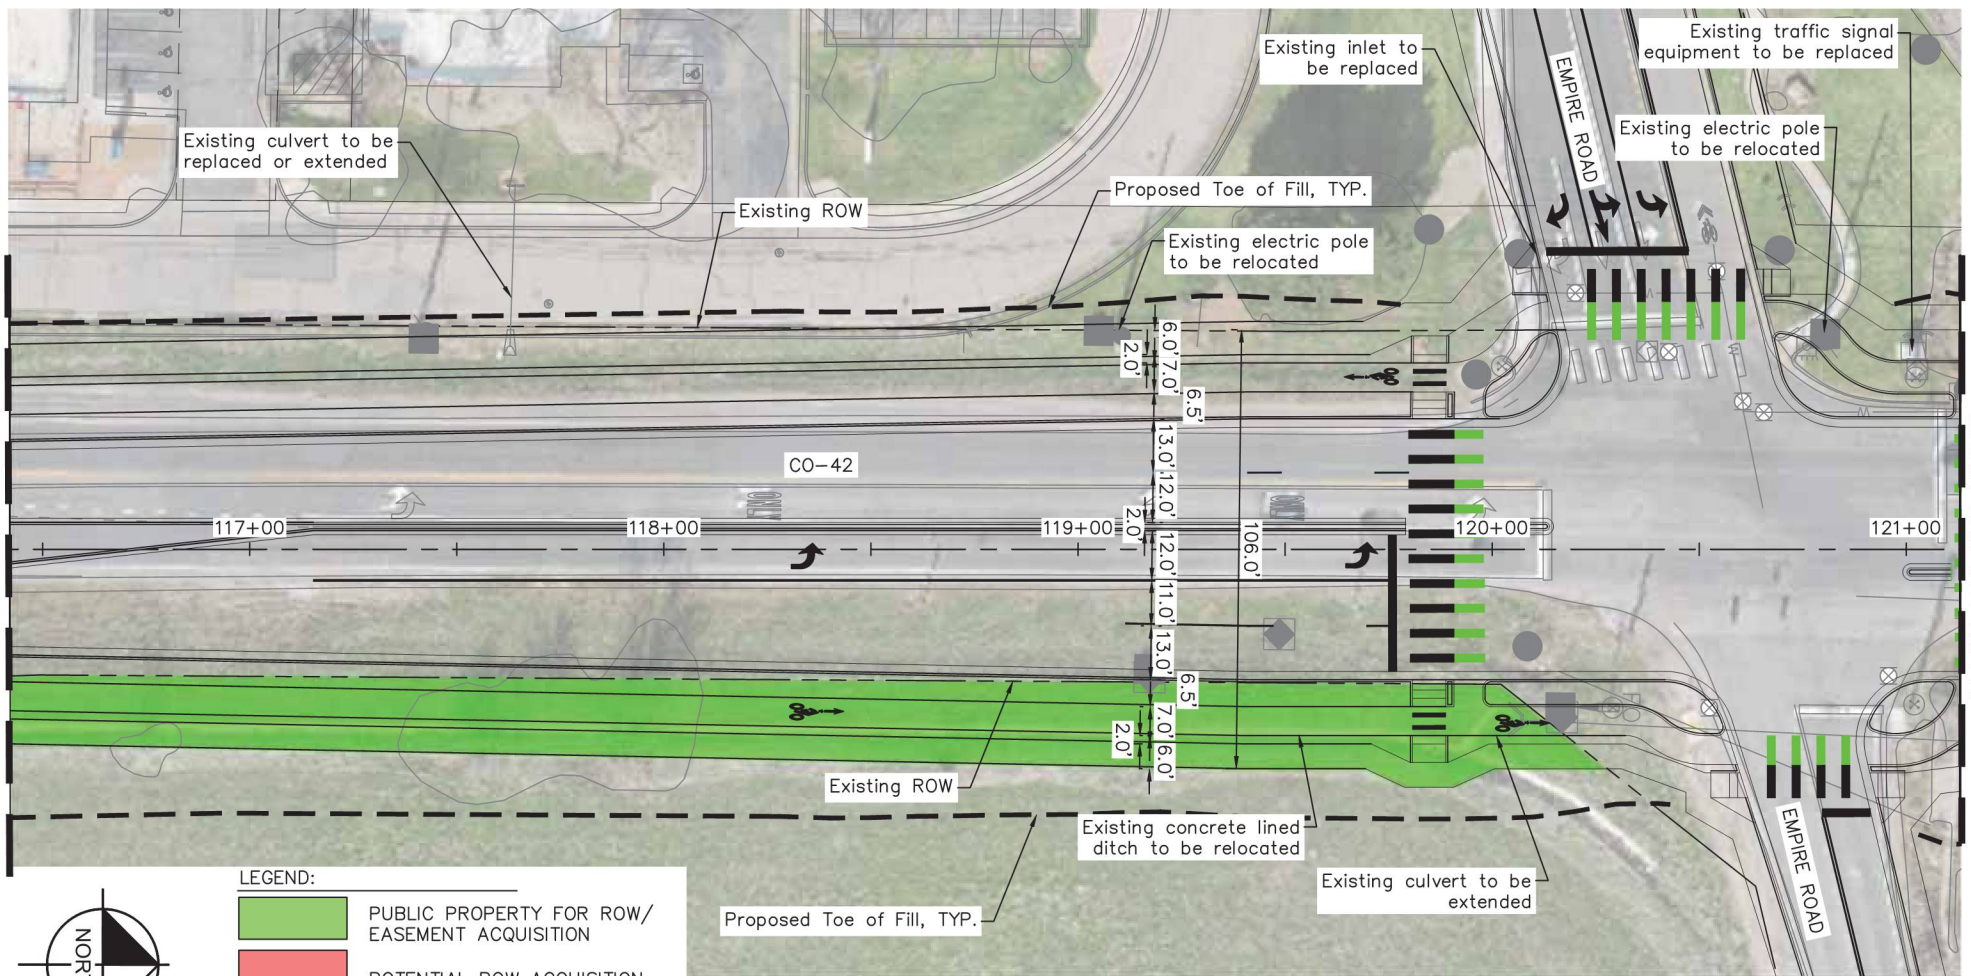

LEGEND:

- PUBLIC PROPERTY FOR ROW/ EASEMENT ACQUISITION
- POTENTIAL ROW ACQUISITION
- AREA OF FURTHER DESIGN NEEDED AND COORDINATION WITH ADJACENT LANDOWNERS
- PROPOSED TRAFFIC SIGNAL

NOTES:

1. FINAL DESIGN CONFIGURATION EXPECTED TO HAVE CHANGES THAT CHANGES IMPACTS TO EXISTING PROPERTIES. COORDINATION WITH LANDOWNERS MUST OCCUR BEFORE FINAL DESIGN CONFIGURATION IS SET.

MATCH LINE STA 121+13

Print Date: November 29, 2022

Drawing File Name:

Horiz. Scale:

Vert. Scale:

Kimley»Horn

KIMLEY-HORN AND ASSOCIATES, INC.
4502 SOUTH ILSTED STREET,
SUITE 1000
DENVER, COLORADO 80237
(303) 228-2300

NOT FOR REVIEW ONLY
NOT FOR CONSTRUCTION
Kimley»Horn
Kimley-Horn and Associates, Inc.

Sheet Revisions

Date:	Comments:	Init.
(R-X)		
(R-X)		
(R-X)		
(R-X)		



CITY OF LOUISVILLE
749 MAIN STREET
LOUISVILLE, CO 80027
Phone: (303)666-6565
Fax:

EXHIBIT

No Revisions:

Revised:

Void:

CONCEPTUAL DESIGN PLAN

Designer:

Detailer:

Checked By:

Sheet Subset:

Subset Sheet:


Project No./Code

CDOT #:

COL #:

Sheet Number **3**

K:\DEVELOPMENT\09648002 - Louisville - Future42 CAD\01\Exhibit\2022-1003-Roll Plan\AC-CO 42 - CL.dwg Wjw, Olivia 12/20/2022 8:30 AM
THIS DOCUMENT, INCLUDING THE CONCEPTS AND DESIGN PRESENTED HEREIN, IS PREPARED ONLY FOR THE SPECIFIC PURPOSE AND SCOPE FOR WHICH IT WAS PREPARED. REUSE OF ANY PARTS HEREIN FOR ANY OTHER PROJECT WITHOUT THE WRITTEN AUTHORIZATION AND SUPERVISION OF KIMLEY-HORN AND ASSOCIATES, INC. SHALL BE WITHOUT LIABILITY TO KIMLEY-HORN AND ASSOCIATES, INC.

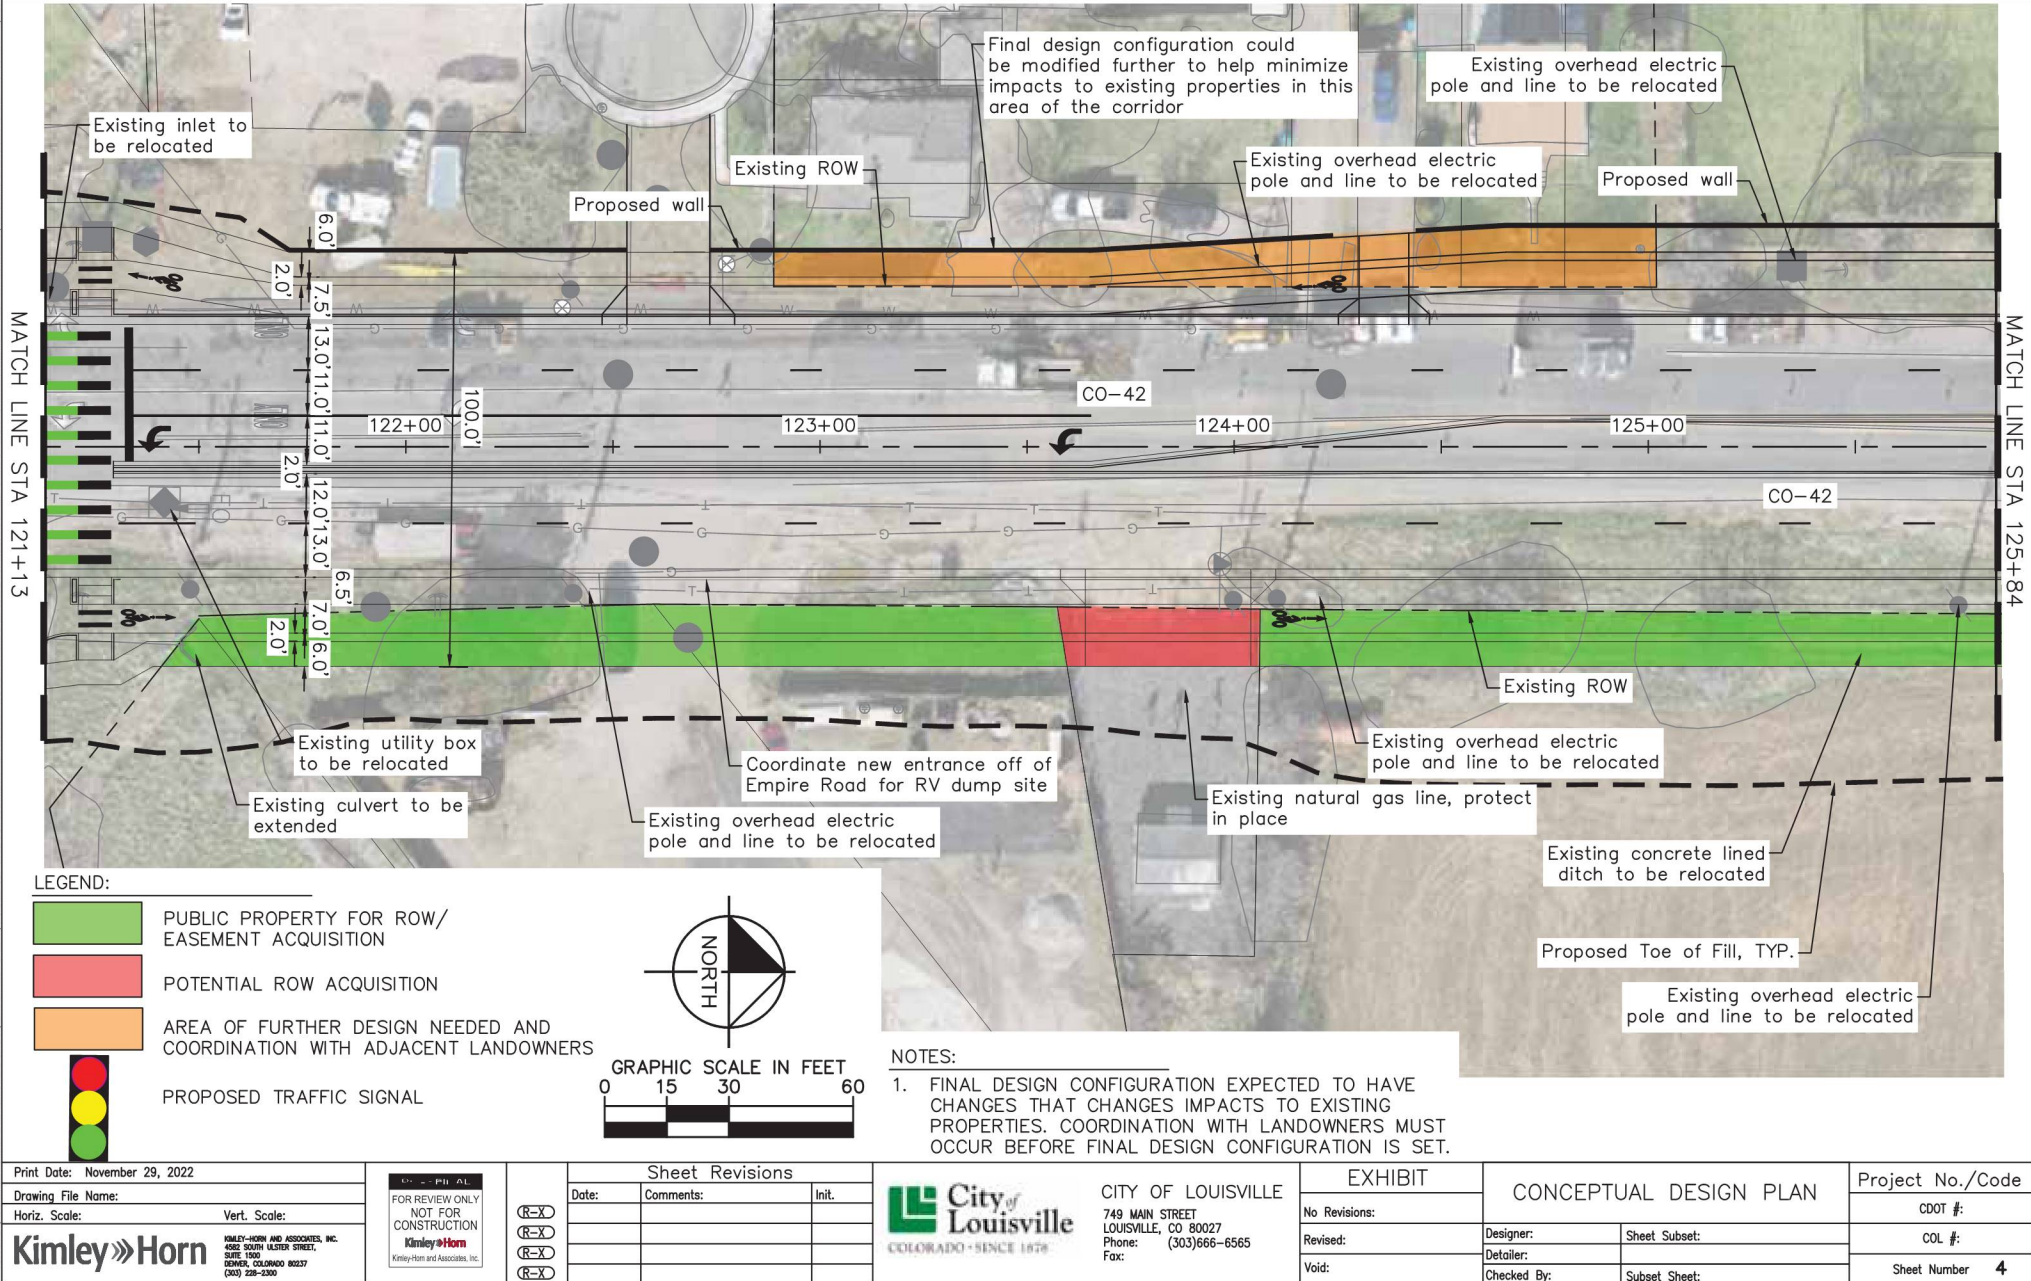

Print Date: November 29, 2022

Drawing File Name:
Horiz. Scale: Vert. Scale:
Kimley»Horn
KIMLEY-HORN AND ASSOCIATES, INC.
DENVER, COLORADO 80237
(303) 228-2300

NOT FOR REVIEW ONLY
NOT FOR CONSTRUCTION
Kimley»Horn
Kimley-Horn and Associates, Inc.

Sheet Revisions		
Date:	Comments:	Init.
(R-X)		
(R-X)		
(R-X)		
(R-X)		




CITY OF LOUISVILLE
749 MAIN STREET
LOUISVILLE, CO 80027
Phone: (303)666-6565
Fax:

EXHIBIT		CONCEPTUAL DESIGN PLAN		Project No./Code
No Revisions:		Designer:	Sheet Subset:	CDOT #:
Revised:		Detailer:		COL #:
Void:		Checked By:	Subset Sheet:	Sheet Number 4

K:\DEVELOPMENT\09648002 - Louisville - Future42\CA00\Exhibit-1003-Roll Plan\CA00-42 - CL.dwg Wjw, Qlv 12/20/2022 8:30 AM
THIS DOCUMENT CONTAINS THE CONCEPTS AND DESIGN PRESENTATIONS HEREIN, AS AN INSTRUMENT OF SERVICE, IS INTENDED ONLY FOR THE SPECIFIC PURPOSE AND SCOPE FOR WHICH IT WAS PREPARED. REUSE OF ANY INFORMATION HEREIN FOR ANY OTHER PURPOSE WITHOUT THE WRITTEN AUTHORIZATION AND SUPERVISION OF KIMLEY-HORN AND ASSOCIATES, INC. SHALL BE WITHOUT LIABILITY TO KIMLEY-HORN AND ASSOCIATES, INC.


MATCH LINE STA 125+84

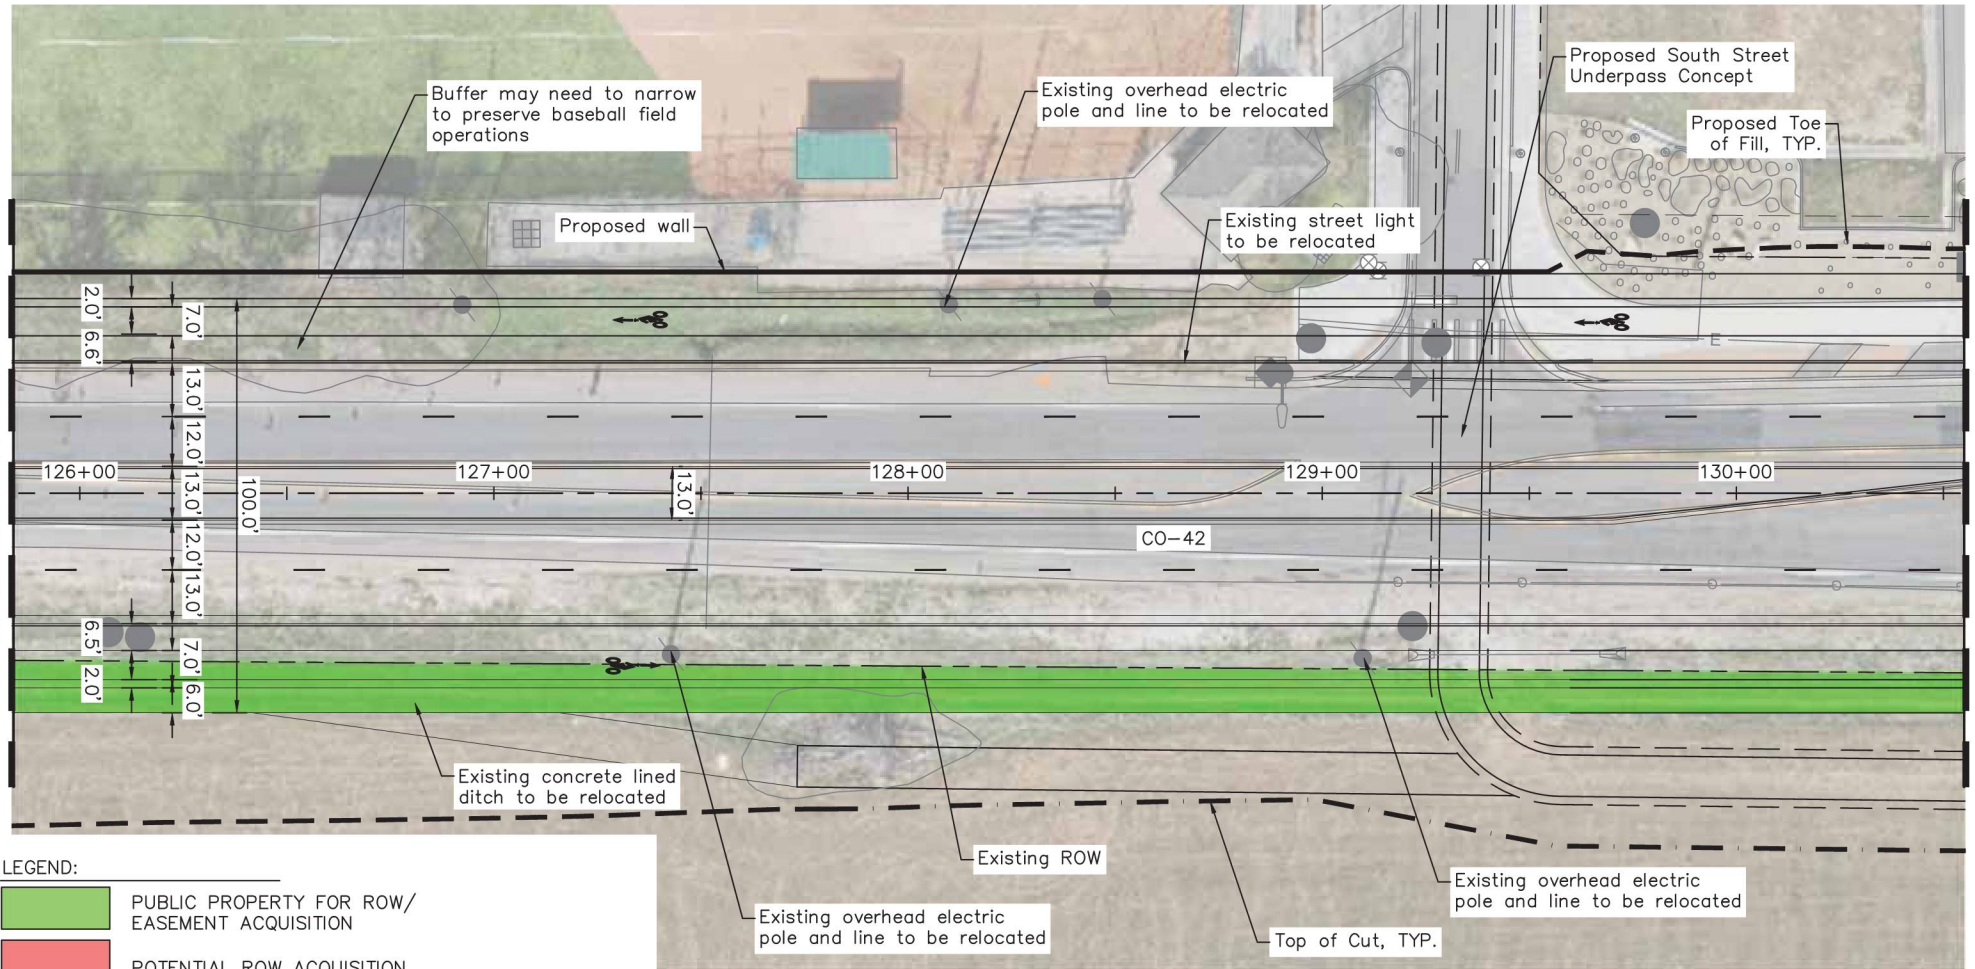

MATCH LINE STA 130+55

LEGEND:

- PUBLIC PROPERTY FOR ROW/ EASEMENT ACQUISITION
- POTENTIAL ROW ACQUISITION
- AREA OF FURTHER DESIGN NEEDED AND COORDINATION WITH ADJACENT LANDOWNERS
- PROPOSED TRAFFIC SIGNAL

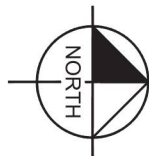

NOTES:

1. FINAL DESIGN CONFIGURATION EXPECTED TO HAVE CHANGES THAT CHANGES IMPACTS TO EXISTING PROPERTIES. COORDINATION WITH LANDOWNERS MUST OCCUR BEFORE FINAL DESIGN CONFIGURATION IS SET.

Print Date: November 29, 2022

Drawing File Name:

Horiz. Scale:

Vert. Scale:

Kimley»Horn

KIMLEY-HORN AND ASSOCIATES, INC.
4502 SOUTH ALSTON STREET,
SUITE 1000
DENVER, COLORADO 80237
(303) 238-2300

NOT FOR REVIEW ONLY
NOT FOR CONSTRUCTION
Kimley»Horn
Kimley-Horn and Associates, Inc.

Sheet Revisions

Date:	Comments:	Init.
(R-X)		
(R-X)		
(R-X)		



CITY OF LOUISVILLE
749 MAIN STREET
LOUISVILLE, CO 80027
Phone: (303)666-6565
Fax:

EXHIBIT

No Revisions:

Revised:

Void:

CONCEPTUAL DESIGN PLAN

Designer:

Detailer:

Checked By:

Sheet Subset:


Subset Sheet:

Project No./Code

CDOT #:

COL #:

Sheet Number **5**

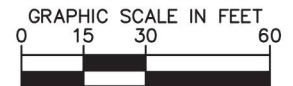

Sheet Number 6



GRAPHIC SCALE IN FEET



Drawing File Name:	
Horiz. Scale:	Vert. Scale:
	
KIMLEY-HORN AND ASSOCIATES, INC. 4562 SOUTH ULSTER STREET, SUITE 1500 DENVER, COLORADO 80237 (303) 228-2300	

FOR REVIEW ONLY
NOT FOR
CONSTRUCTION

Kimley-Horn
Kimley-Horn and Associates, Inc.



COLORADO • SINCE 1878

EXHIBIT

CONCEPTUAL DESIGN PLAN

Project No./Code


CDOT #:

COL #:

Sheet Number 7

K:\DEVELOPMENT\2022\1003-1003-ROLL PLAN\CO-42 - CL.dwg 12/20/2022 8:31 AM
THIS DOCUMENT, INCLUDING THE CONCEPTS AND DESIGN PRESENTED HEREIN, IS PREPARED ONLY FOR THE SPECIFIC PURPOSE AND SCOPE FOR WHICH IT WAS PREPARED. NO OTHER LIABILITY SHALL BE ASSUMED BY KIMLEY-HORN AND ASSOCIATES, INC.

MATCH LINE STA 139+97

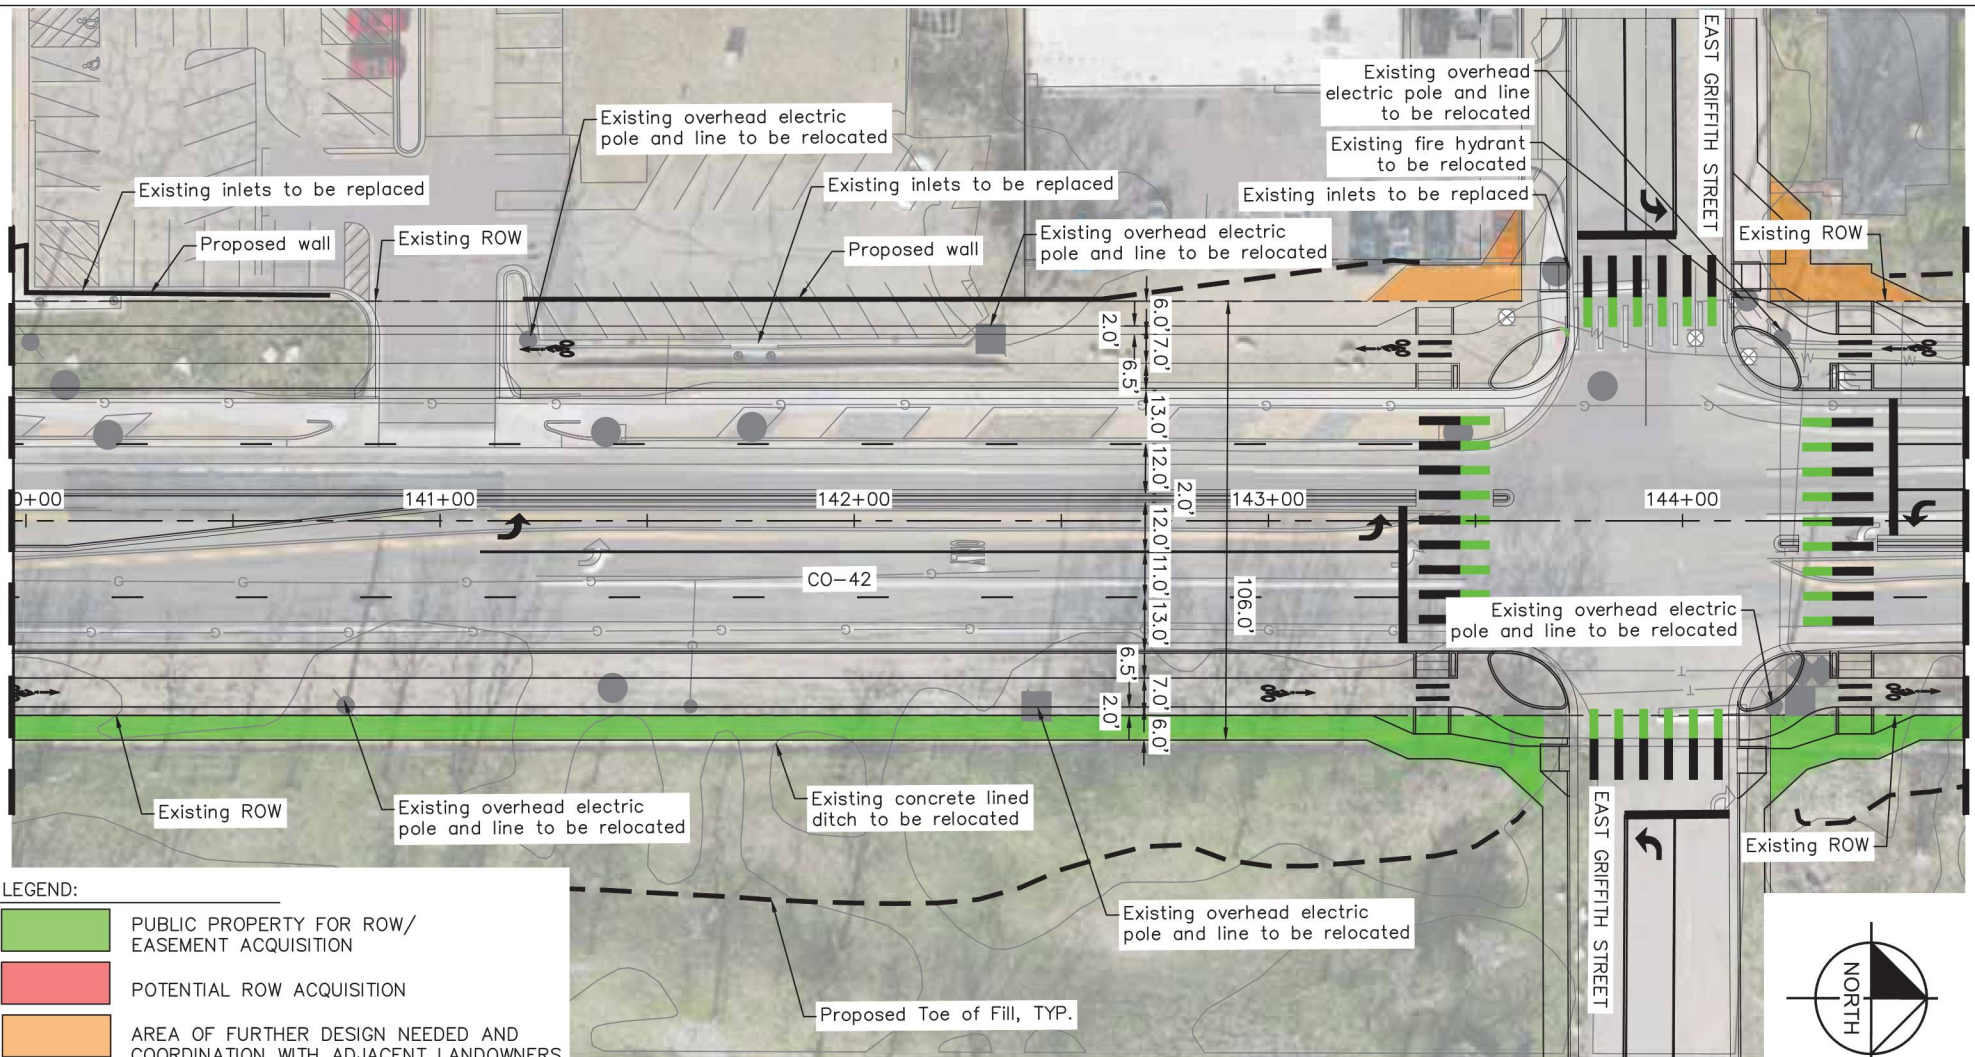

LEGEND:

- PUBLIC PROPERTY FOR ROW/EASEMENT ACQUISITION
- POTENTIAL ROW ACQUISITION
- AREA OF FURTHER DESIGN NEEDED AND COORDINATION WITH ADJACENT LANDOWNERS



PROPOSED TRAFFIC SIGNAL

NOTES:

1. FINAL DESIGN CONFIGURATION EXPECTED TO HAVE CHANGES THAT CHANGES IMPACTS TO EXISTING PROPERTIES. COORDINATION WITH LANDOWNERS MUST OCCUR BEFORE FINAL DESIGN CONFIGURATION IS SET.

Sheet Revisions

Date:	Comments:	Init.
(R-X)		
(R-X)		
(R-X)		



CITY OF LOUISVILLE
749 MAIN STREET
LOUISVILLE, CO 80027
Phone: (303)666-6565
Fax:

EXHIBIT

No Revisions:
Revised:
Void:

CONCEPTUAL DESIGN PLAN

Designer:
Detailer:
Checked By:
Sheet Subset:
Subset Sheet:

Project No./Code

CDOT #:

COL #:

Sheet Number **8**

Print Date: November 29, 2022

Drawing File Name:

Horiz. Scale: Vert. Scale:


Kimley»Horn

KIMLEY-HORN AND ASSOCIATES, INC.
4502 SOUTH ILSTED STREET,
SUITE 1000
DENVER, COLORADO 80237
(303) 228-2300

NOT FOR REVIEW ONLY
NOT FOR CONSTRUCTION
Kimley»Horn
Kimley-Horn and Associates, Inc.

K:\DEVELOPMENT\096480002 - Louisville - Future42\CA00\Exhibit\2022-1003-Roll Plan\CA-CO 42 - CL.dwg Wjha, Olivia 12/20/2022 8:31 AM
THIS DOCUMENT, INCLUDING THE CONCEPTS AND DESIGN PRESENTED HEREIN, IS PREPARED ONLY FOR THE SPECIFIC PURPOSE AND SCOPE FOR WHICH IT WAS PREPARED. REUSE OF AND ADAPTS REUSE OF ANY PARTS OF THIS DOCUMENT WITHOUT WRITTEN AUTHORIZATION AND ASSUMPTION BY KIMLEY-HORN AND ASSOCIATES, INC. SHALL BE WITHOUT LIABILITY TO KIMLEY-HORN AND ASSOCIATES, INC.

MATCH LINE STA 144+68

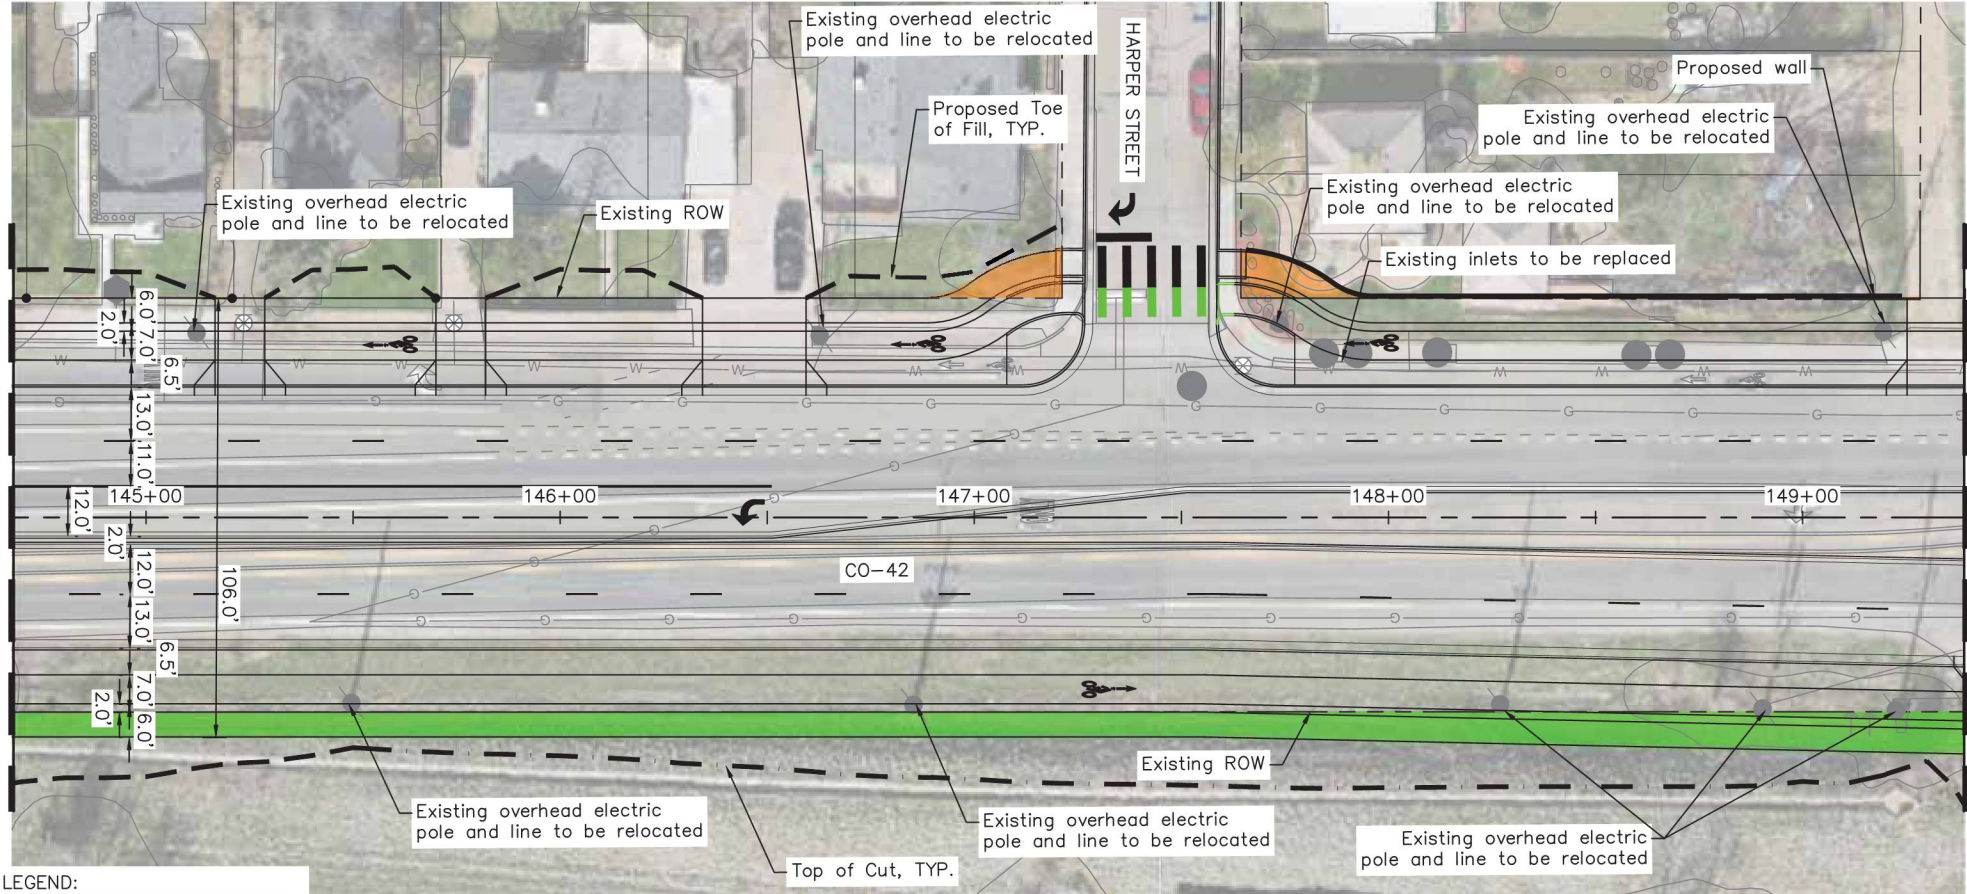


MATCH LINE STA 149+39

LEGEND:

- PUBLIC PROPERTY FOR ROW/ EASEMENT ACQUISITION
- POTENTIAL ROW ACQUISITION
- AREA OF FURTHER DESIGN NEEDED AND COORDINATION WITH ADJACENT LANDOWNERS
- PROPOSED TRAFFIC SIGNAL

NOTES:

1. FINAL DESIGN CONFIGURATION EXPECTED TO HAVE CHANGES THAT CHANGES IMPACTS TO EXISTING PROPERTIES. COORDINATION WITH LANDOWNERS MUST OCCUR BEFORE FINAL DESIGN CONFIGURATION IS SET.

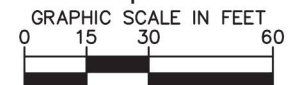

Print Date: November 29, 2022

Drawing File Name:

Horiz. Scale: Vert. Scale:

Kimley»Horn

KIMLEY-HORN AND ASSOCIATES, INC.
4502 SOUTH HILTON STREET,
SUITE 1000
DENVER, COLORADO 80237
(303) 228-2300

NOT FOR REVIEW ONLY
NOT FOR CONSTRUCTION
Kimley»Horn
Kimley-Horn and Associates, Inc.

Sheet Revisions

Date:	Comments:	Init.
(R-X)		
(R-X)		
(R-X)		
(R-X)		



CITY OF LOUISVILLE
749 MAIN STREET
LOUISVILLE, CO 80027
Phone: (303)666-6565
Fax:

EXHIBIT

No Revisions:

Revised:

Void:

CONCEPTUAL DESIGN PLAN

Designer:

Detailer:

Checked By:

Sheet Subset:

Subset Sheet:

Project No./Code


CDOT #:

COL #:

Sheet Number **9**

K:\DEVELOPMENT\096480002 - Louisville - Future42\CA00\Exhibit\2022-1003-Roll Plan\CA-CO 42 - CL.dwg Wjw, Qlv 12/20/2022 8:31 AM


MATCH LINE STA 149+39

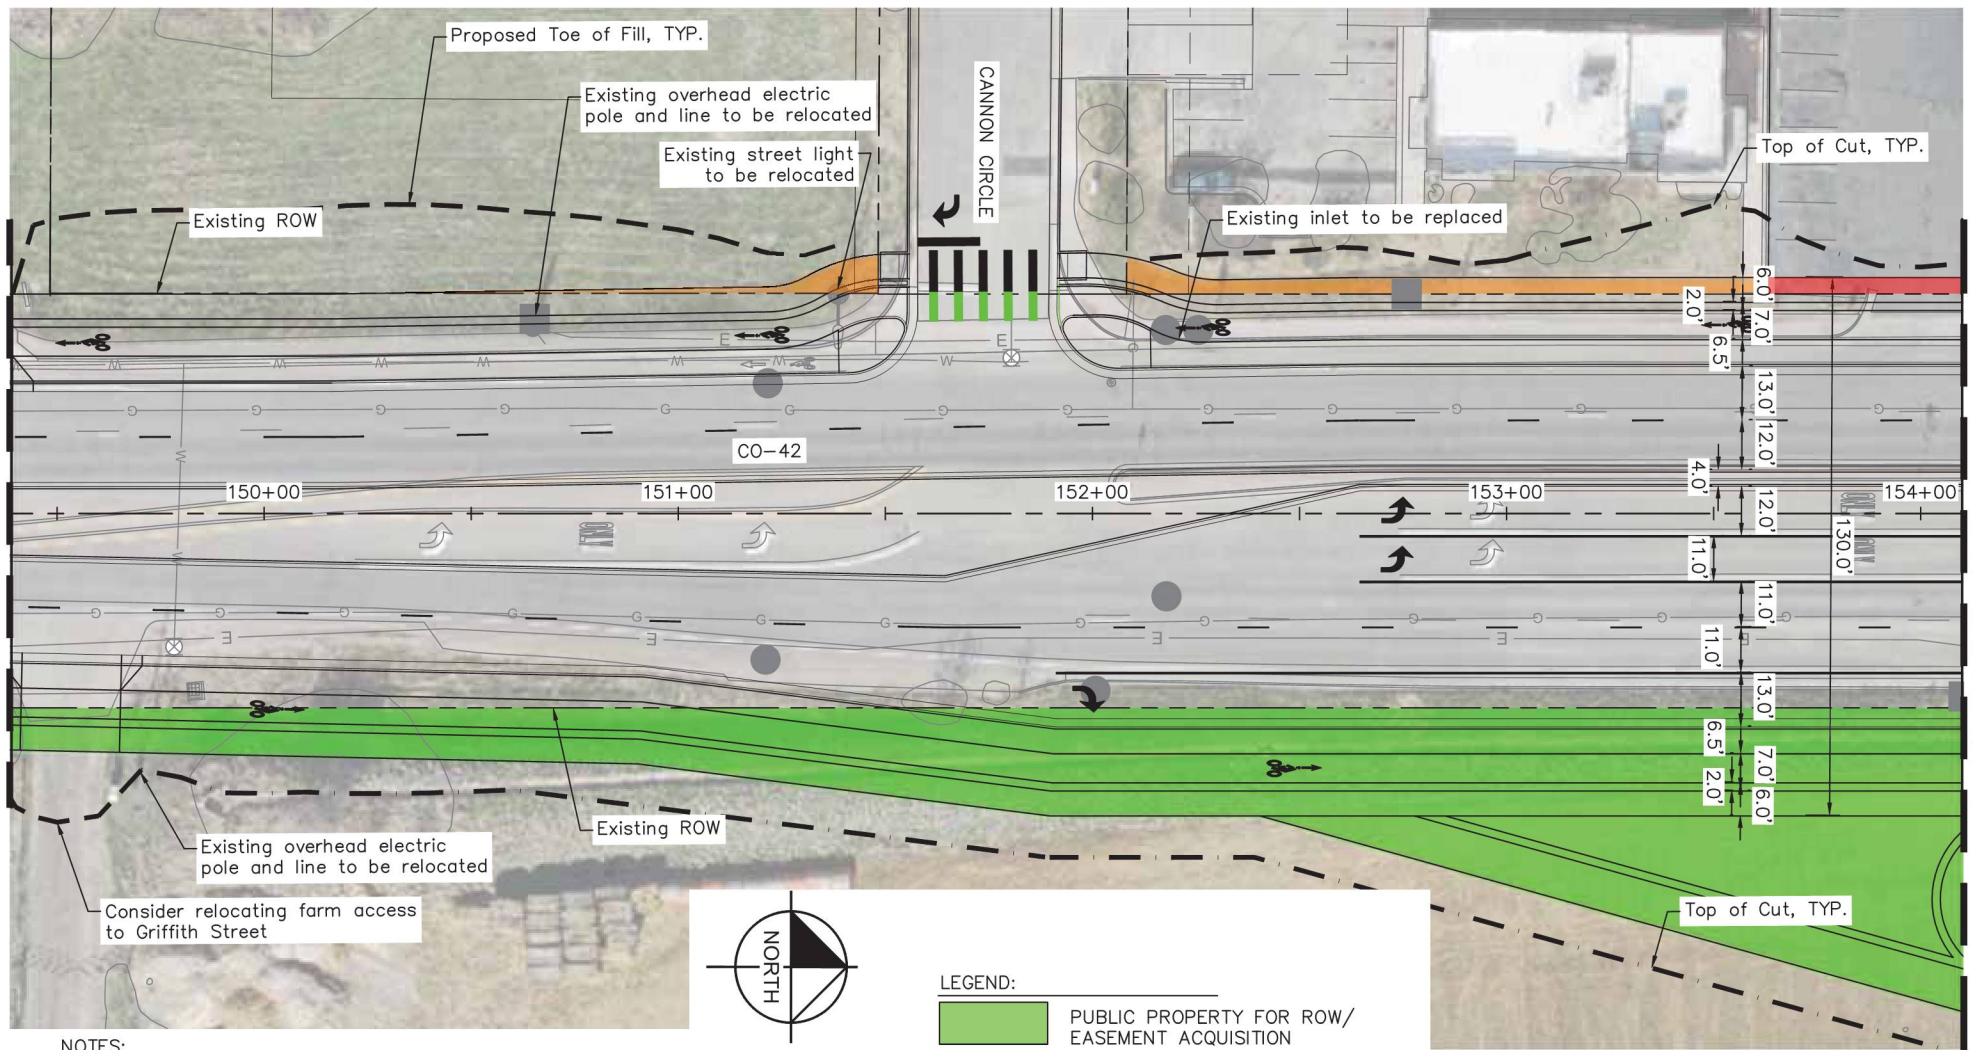

MATCH LINE STA 154+10

NOTES:

1. FINAL DESIGN CONFIGURATION EXPECTED TO HAVE CHANGES THAT CHANGES IMPACTS TO EXISTING PROPERTIES. COORDINATION WITH LANDOWNERS MUST OCCUR BEFORE FINAL DESIGN CONFIGURATION IS SET.

Print Date: November 29, 2022

Drawing File Name:

Horiz. Scale:

Vert. Scale:

Kimley»Horn

KIMLEY-HORN AND ASSOCIATES, INC.
4502 SOUTH ILSTED STREET,
SUITE 1000
DENVER, COLORADO 80237
(303) 228-2300

NOT FOR REVIEW ONLY
NOT FOR CONSTRUCTION
Kimley»Horn
Kimley-Horn and Associates, Inc.

Sheet Revisions

Date:	Comments:	Init.
(R-X)		
(R-X)		
(R-X)		



CITY OF LOUISVILLE
749 MAIN STREET
LOUISVILLE, CO 80027
Phone: (303)666-6565
Fax:

EXHIBIT

No Revisions:

Revised:

Void:

CONCEPTUAL DESIGN PLAN

Designer:

Detailer:

Checked By:

Sheet Subset:

Subset Sheet:


Project No./Code

CDOT #:

COL #:


Sheet Number **10**

K:\DEVELOPMENT\096480002 - Louisville - Future42\CA00\Exhibit\2022-1003-Roll Plan\CA-02 - CL.dwg WYLS, OLIVIA 12/20/2022 8:31 AM


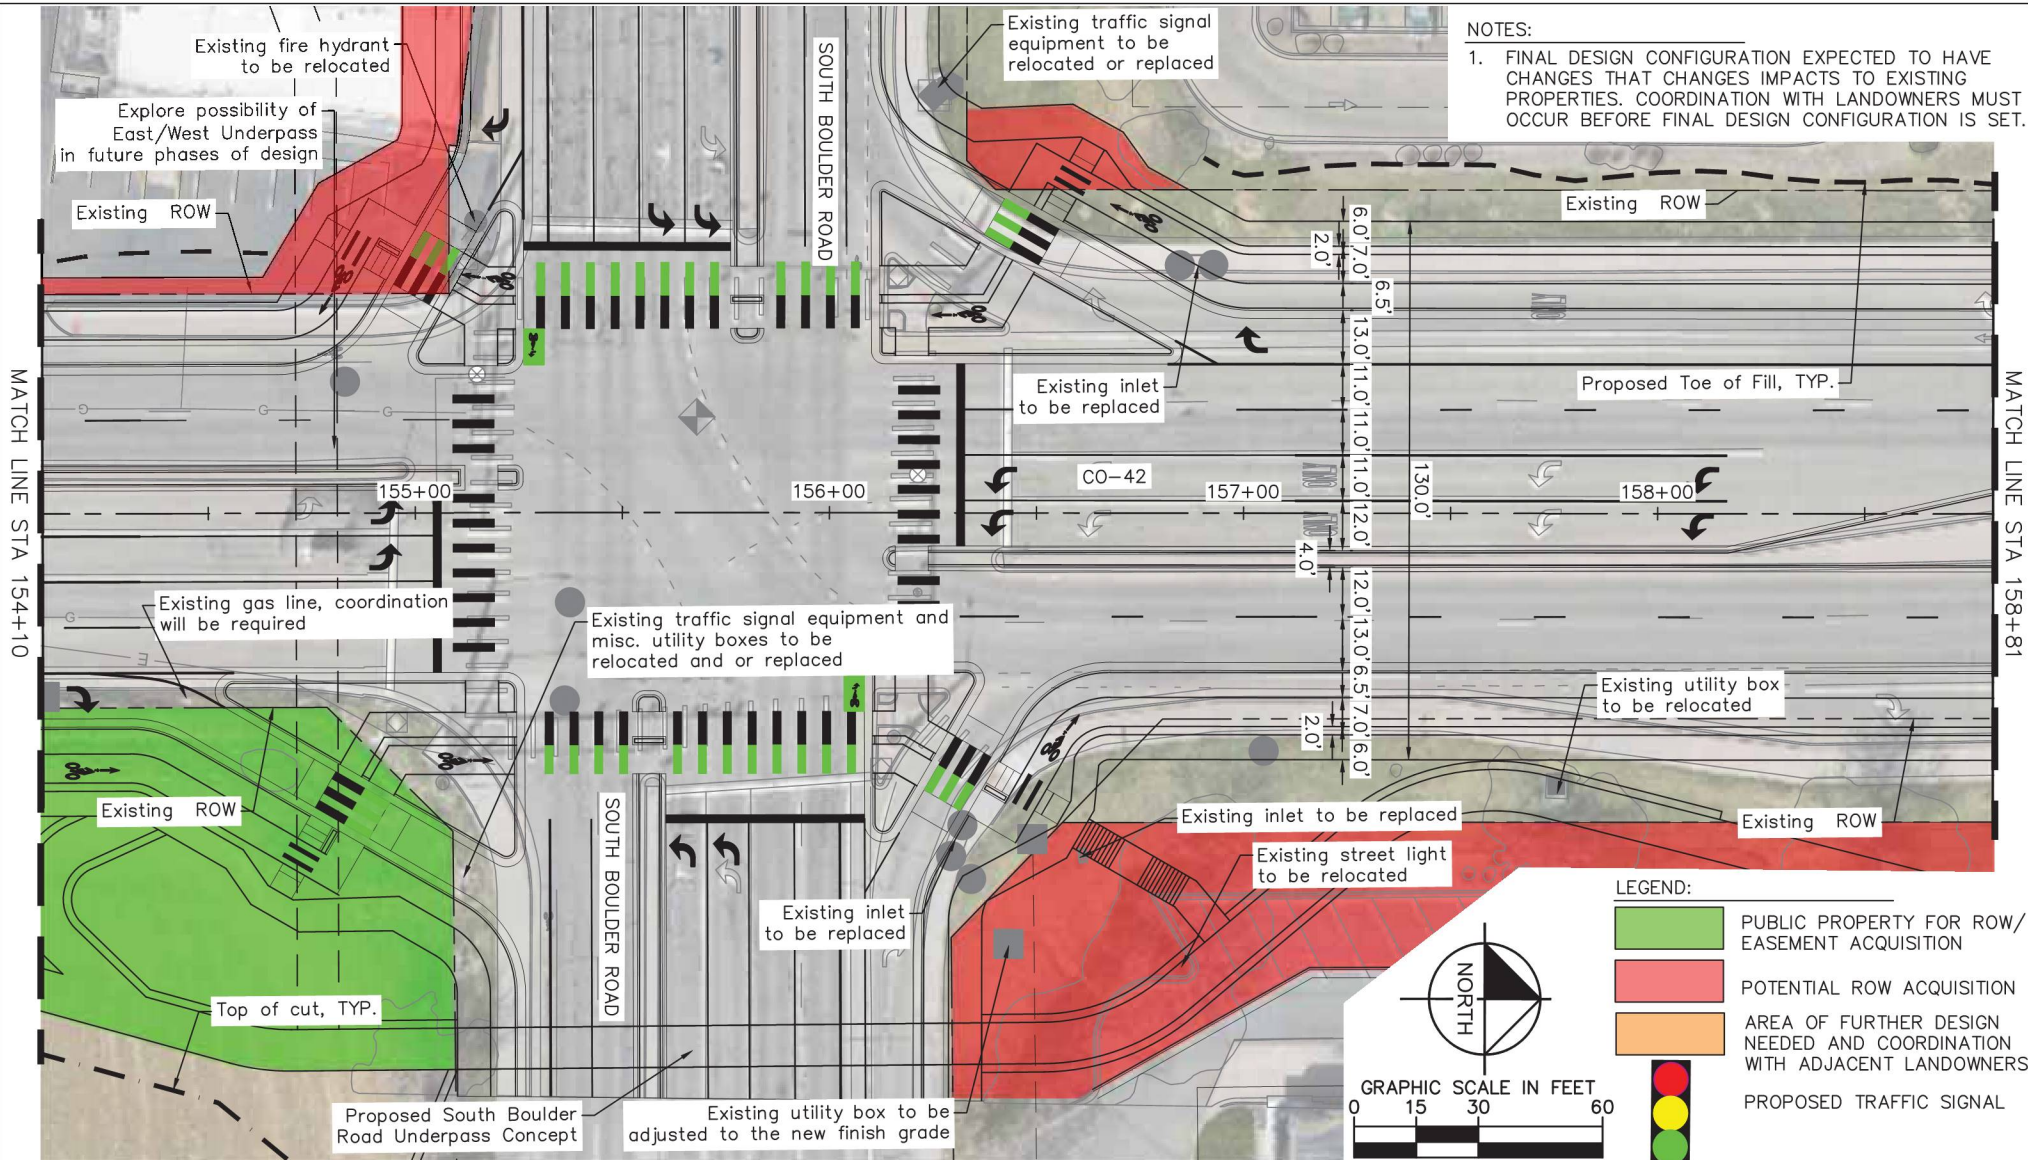

NOTES:
1. FINAL DESIGN CONFIGURATION EXPECTED TO HAVE CHANGES THAT CHANGES IMPACTS TO EXISTING PROPERTIES. COORDINATION WITH LANDOWNERS MUST OCCUR BEFORE FINAL DESIGN CONFIGURATION IS SET.

Print Date: November 29, 2022		Sheet Revisions		 CITY OF LOUISVILLE 749 MAIN STREET LOUISVILLE, CO 80027 Phone: (303)666-6565 Fax:	EXHIBIT		CONCEPTUAL DESIGN PLAN		Project No./Code		
Drawing File Name:		Date:	Comments:		Init.	No Revisions:	Designer:		CDOT #:		
Horiz. Scale:		(R-X)				Revised:	Detailer:		COL #:		
Vert. Scale:		(R-X)				Void:	Checked By:		Subset Sheet:		
Kimley»Horn		KIMLEY-HORN AND ASSOCIATES, INC. 4502 SOUTH KULTER STREET, SUITE 1000 DENVER, COLORADO 80237 (303) 228-2300		(R-X) (R-X) (R-X)		KIMLEY-HORN AND ASSOCIATES, INC. KIMLEY-HORN AND ASSOCIATES, INC.		Subset Sheet:		Sheet Number 11	

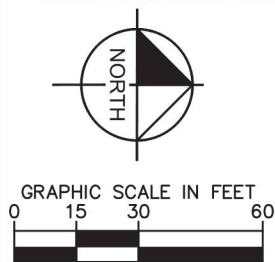

Summary

KIMLEY-HORN AND ASSOCIATES, INC.
4582 SOUTH ULSTER STREET,
SUITE 1500
DENVER, COLORADO 80237
(303) 228-2300

FOR REVIEW ONLY
NOT FOR
CONSTRUCTION

Kimley-Horn
Kimley-Horn and Associates, Inc.



City of
Louisville
COLORADO • SINCE 1878

CITY OF LOUISVILLE
749 MAIN STREET
LOUISVILLE, CO 80027
Phone: (303)666-6565
Fax:

EXHIBIT	CONCEPTUAL DESIGN PLAN		Project No./Code
No Revisions:			CDOT #:
Revised:	Designer:	Sheet Subset:	COL #:
Void:	Detailer:		Sheet Number 12
	Checked By:	Subset Sheet:	

1. FINAL DESIGN CONFIGURATION EXPECTED TO HAVE CHANGES THAT CHANGES IMPACTS TO EXISTING PROPERTIES. COORDINATION WITH LANDOWNERS MUST OCCUR BEFORE FINAL DESIGN CONFIGURATION IS SET.




1. FINAL DESIGN CONFIGURATION EXPECTED TO HAVE CHANGES THAT CHANGES IMPACTS TO EXISTING PROPERTIES. COORDINATION WITH LANDOWNERS MUST OCCUR BEFORE FINAL DESIGN CONFIGURATION IS SET.

 PUBLIC PROPERTY FOR ROW/
EASEMENT ACQUISITION

 POTENTIAL ROW ACQUISITION

 AREA OF FURTHER DESIGN
NEEDED AND COORDINATION
WITH ADJACENT LANDOWNERS

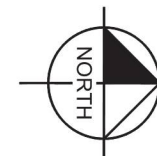

PROPOSED TRAFFIC SIGNAL GRAPHIC SCALE IN FEET

0 15 30 60

KIMLEY-HORN AND ASSOCIATES, INC.
4582 SOUTH ULSTER STREET,
SUITE 1500
DENVER, COLORADO 80237
(303) 228-2300

FOR REVIEW ONLY
NOT FOR
CONSTRUCTION

Kimley-Horn
Kimley-Horn and Associates, Inc.

Sheet Revisions			
	Date:	Comments:	Init.
(R-X)			
(R-X)			
(R-X)			
(R-X)			




CITY OF LOUISVILLE
749 MAIN STREET
LOUISVILLE, CO 80027
Phone: (303)666-6565
Fax:

EXHIBIT	CONCEPTUAL DESIGN PLAN		Project No./Code
No Revisions:			CDOT #:
Revised:	Designer:	Sheet Subset:	COL #:
Void:	Detailer:		Sheet Number 13
	Checked By:	Subset Sheet:	

K:\DEVELOPMENT\096480002 - Louisville - Future42\CA00\Exhibit\2022-1003-Roll Plan\CA-CO 42 - CL.dwg Wjha, Olivia 12/20/2022 8:31 AM
THIS DOCUMENT, INCLUDING THE CONCEPTS AND DESIGN PRESENTED HEREIN, IS PREPARED ONLY FOR THE SPECIFIC PURPOSE AND SCOPE FOR WHICH IT WAS PREPARED. REUSE OF ANY PARTS HEREOF FOR ANY OTHER PROJECT WITHOUT THE WRITTEN AUTHORIZATION AND SUPERVISION OF KIMLEY-HORN AND ASSOCIATES, INC. SHALL BE WITHOUT LIABILITY TO KIMLEY-HORN AND ASSOCIATES, INC.


MATCH LINE STA 168+23

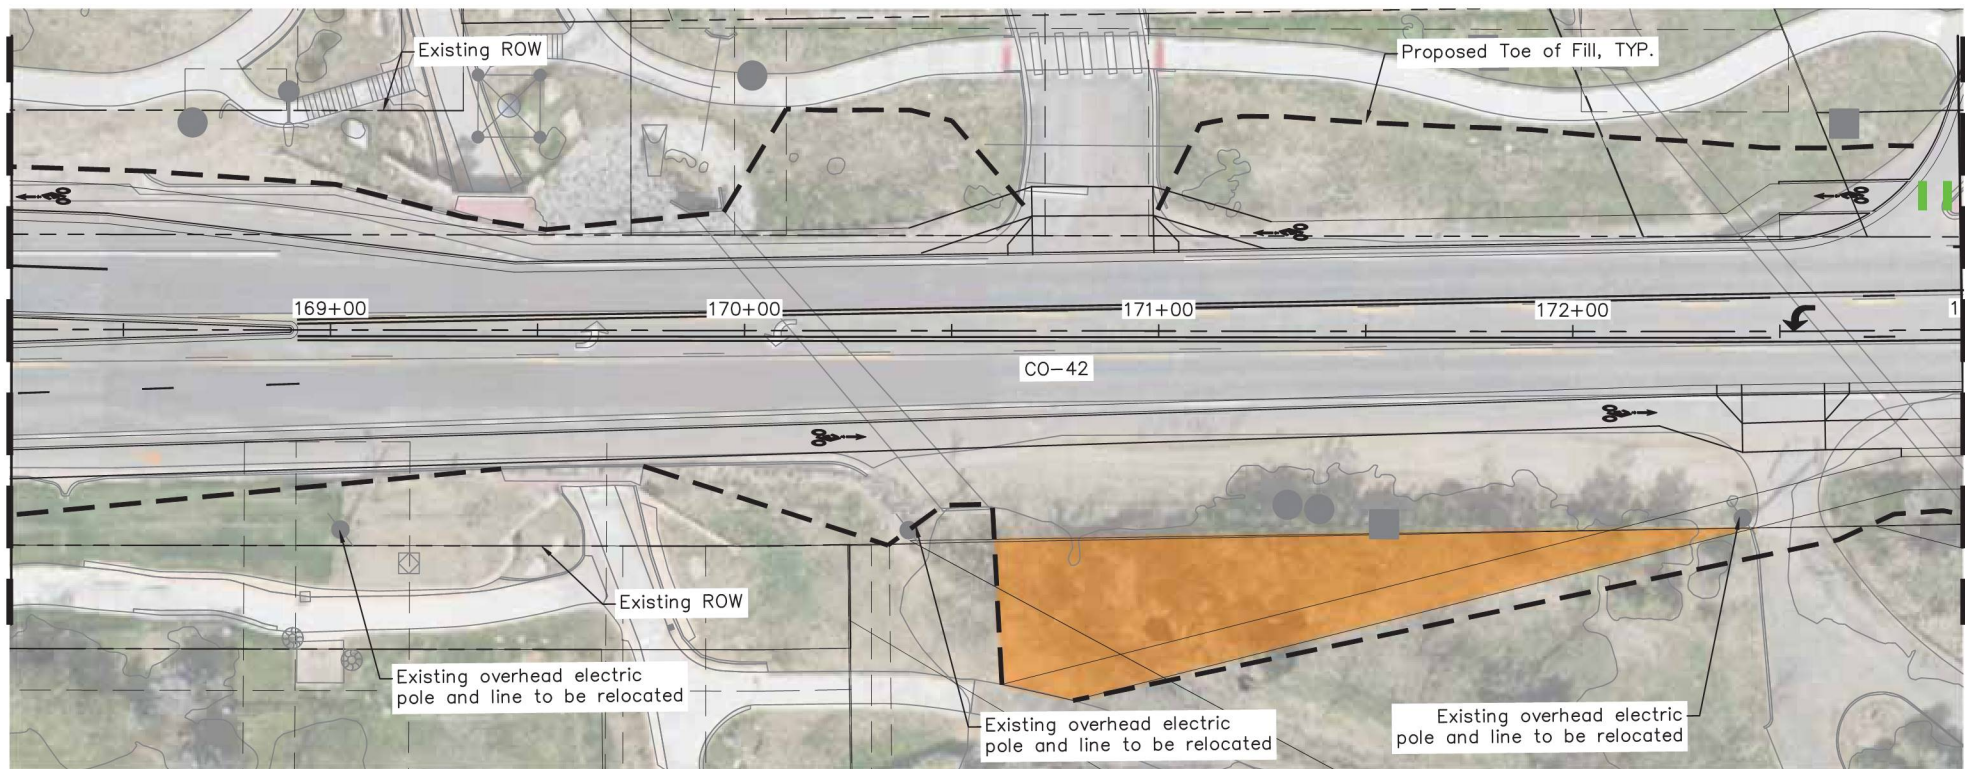


MATCH LINE STA 172+94

- NOTES:
1. FINAL DESIGN CONFIGURATION EXPECTED TO HAVE CHANGES THAT CHANGES IMPACTS TO EXISTING PROPERTIES. COORDINATION WITH LANDOWNERS MUST OCCUR BEFORE FINAL DESIGN CONFIGURATION IS SET.


LEGEND:

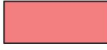-  PUBLIC PROPERTY FOR ROW/ EASEMENT ACQUISITION
-  POTENTIAL ROW ACQUISITION
-  AREA OF FURTHER DESIGN NEEDED AND COORDINATION WITH ADJACENT LANDOWNERS
-  PROPOSED TRAFFIC SIGNAL

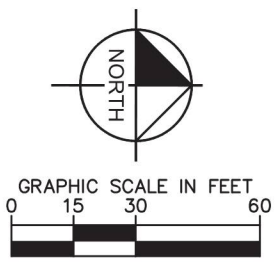

Print Date: November 29, 2022		NOT FOR CONSTRUCTION  Kimley-Horn and Associates, Inc. 4502 SOUTH ILSTED STREET, SUITE 1000 DENVER, COLORADO 80237 (303) 298-2300	Sheet Revisions			 CITY OF LOUISVILLE 749 MAIN STREET LOUISVILLE, CO 80027 Phone: (303)666-6565 Fax:	EXHIBIT		CONCEPTUAL DESIGN PLAN		Project No./Code	
Drawing File Name:			Date:	Comments:	Init.		No Revisions:	Designer:		Sheet Subset:	CDOT #:	
Horiz. Scale:			(R-X)				Revised:	Detailer:			COL #:	
Vert. Scale:			(R-X)				Void:	Checked By:		Subset Sheet:	Sheet Number	
			(R-X)								14	


K:\DEU_PublicSector\096460002 - Louisville - Future42\CA00\Exhibit\2022-1003-Roll Plan\CA-CO 42 - CL.dwg Wjw, Qlv 12/20/2022 8:31 AM
THIS DOCUMENT CONTAINS THE CONCEPTS AND DESIGN PRESENTED HEREIN, AS AN INSTRUMENT OF SERVICE, IS EXTENDED ONLY FOR THE SPECIFIC PURPOSE AND SCOPE FOR WHICH IT WAS PREPARED. REUSE OF AND IMPROPER RELIANCE ON THE DOCUMENT WITHOUT WRITTEN AUTHORIZATION AND SUPERVISION BY KIMLEY-HORN AND ASSOCIATES, INC. SHALL BE WITHOUT LIABILITY TO KIMLEY-HORN AND ASSOCIATES, INC.

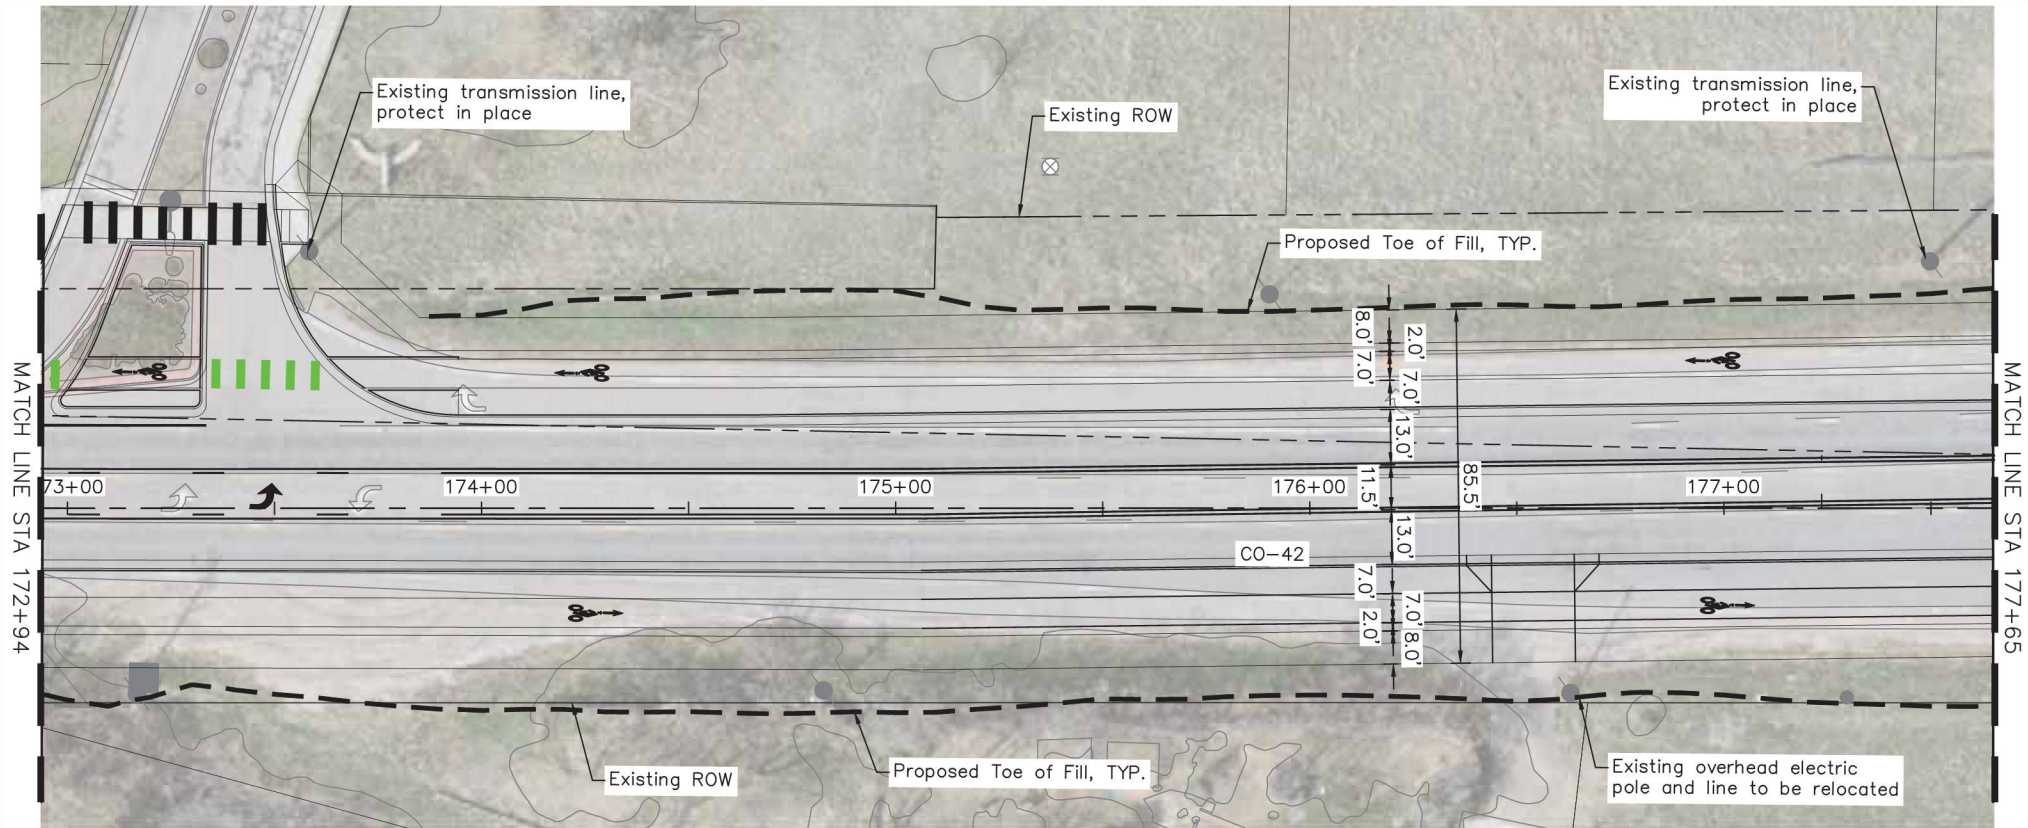

- NOTES:
1. FINAL DESIGN CONFIGURATION EXPECTED TO HAVE CHANGES THAT CHANGES IMPACTS TO EXISTING PROPERTIES. COORDINATION WITH LANDOWNERS MUST OCCUR BEFORE FINAL DESIGN CONFIGURATION IS SET.

LEGEND:

- PUBLIC PROPERTY FOR ROW/ EASEMENT ACQUISITION
- POTENTIAL ROW ACQUISITION
- AREA OF FURTHER DESIGN NEEDED AND COORDINATION WITH ADJACENT LANDOWNERS
- PROPOSED TRAFFIC SIGNAL

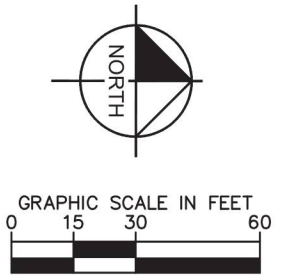


Print Date: November 29, 2022		FOR REVIEW ONLY NOT FOR CONSTRUCTION Kimley-Horn and Associates, Inc.	Sheet Revisions			CITY OF LOUISVILLE 749 MAIN STREET LOUISVILLE, CO 80027 Phone: (303)666-6565 Fax:	EXHIBIT		CONCEPTUAL DESIGN PLAN		Project No./Code	
Drawing File Name:			Date:	Comments:	Init.		No Revisions:			CDOT #:		
Horiz. Scale:			(R-X)	(R-X)	(R-X)		Revised:	Designer:	Sheet Subset:	COL #:		
Vert. Scale:			(R-X)	(R-X)	(R-X)		Void:	Detailer:	Checked By:	Subset Sheet:	Sheet Number 15	
Kimley-Horn and Associates, Inc. 4092 SOUTH EASTERN STREET SUITE 1000 DENVER, COLORADO 80237 (303) 228-2300												

Kimley»Horn
KIMLEY-HORN AND ASSOCIATES, INC.
4502 SOUTH KLESTER STREET,
SUITE 1000
DENVER, COLORADO 80237
(303) 228-2300

K:\DEVELOPMENT\096480002 - Louisville - Future42\CA00\Exhibit\2022-1003-Roll Plan\CA-CO 42 - CL.dwg Wjw, Qlv 12/20/2022 8:32 AM
THIS DOCUMENT CONTAINS THE CONCEPTS AND DESIGN PRESENTED HEREIN, AS AN INSTRUMENT OF SERVICE, IS INTENDED ONLY FOR THE SPECIFIC PURPOSE AND SCOPE FOR WHICH IT WAS PREPARED. REUSE OF ANY INFORMATION HEREIN FOR ANY OTHER PURPOSE WITHOUT THE WRITTEN AUTHORIZATION AND SUPERVISION OF KIMLEY-HORN AND ASSOCIATES, INC. SHALL BE WITHOUT LIABILITY TO KIMLEY-HORN AND ASSOCIATES, INC.

MATCH LINE STA 177+65

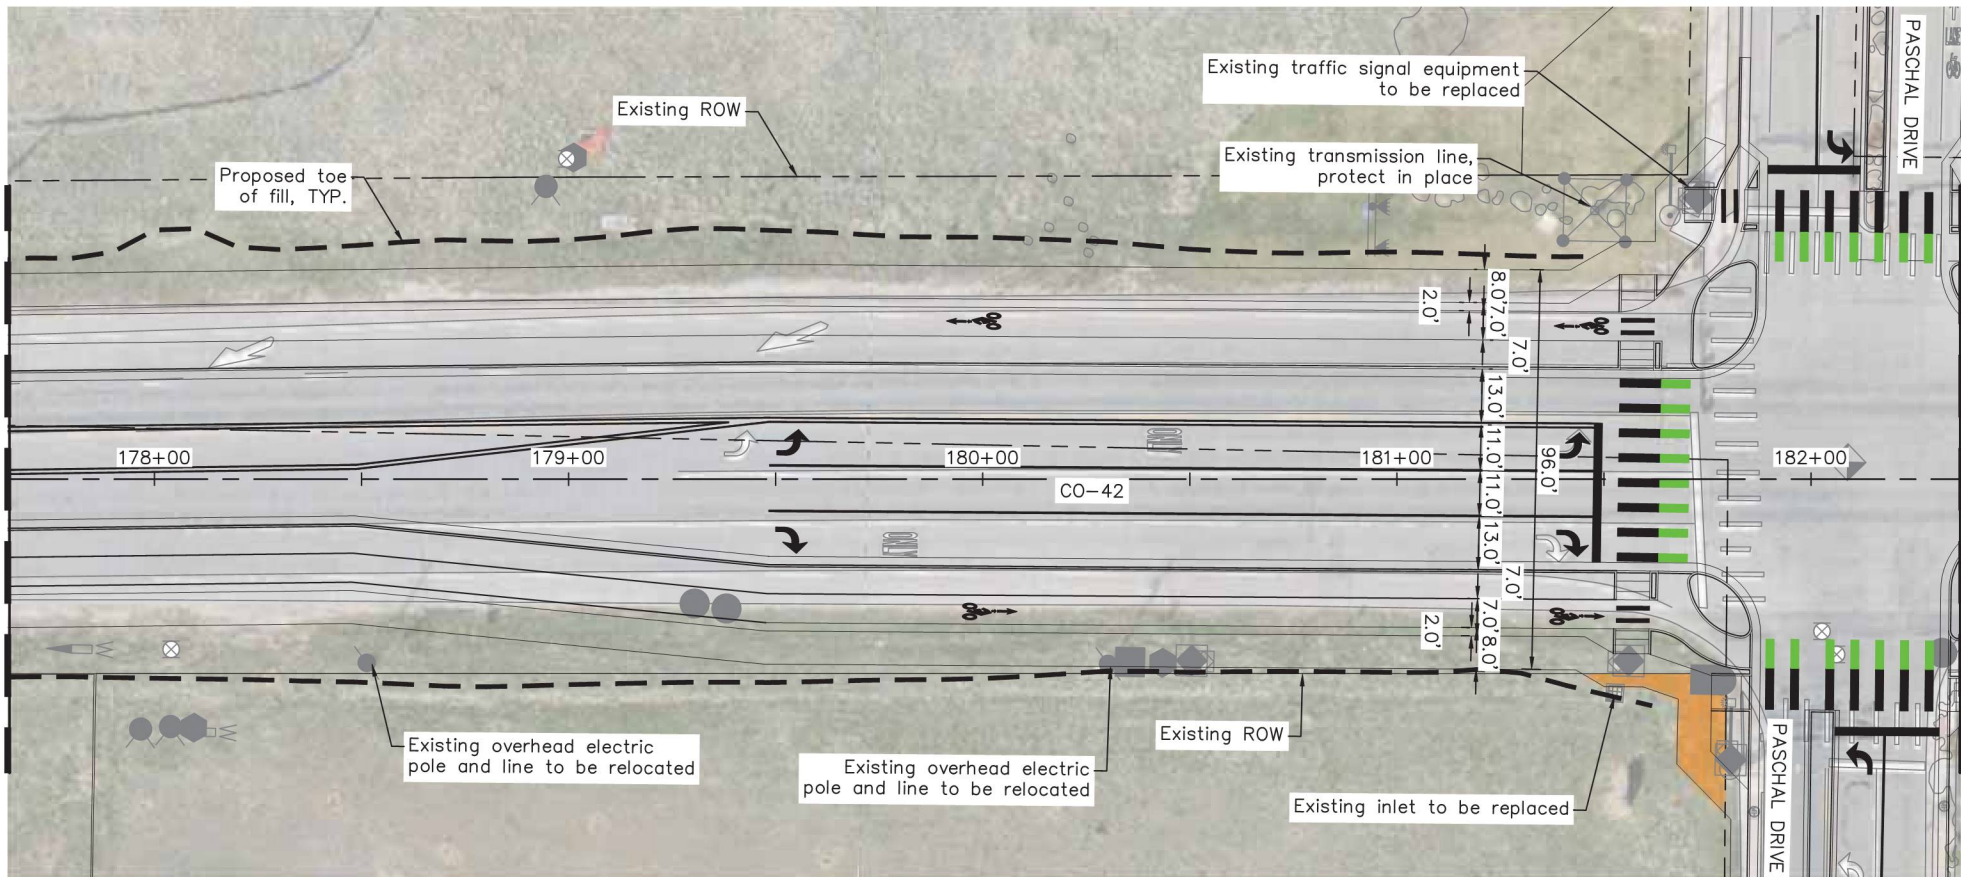

NOTES:


1. FINAL DESIGN CONFIGURATION EXPECTED TO HAVE CHANGES THAT CHANGES IMPACTS TO EXISTING PROPERTIES. COORDINATION WITH LANDOWNERS MUST OCCUR BEFORE FINAL DESIGN CONFIGURATION IS SET.

LEGEND:

- PUBLIC PROPERTY FOR ROW/ EASEMENT ACQUISITION
- POTENTIAL ROW ACQUISITION
- AREA OF FURTHER DESIGN NEEDED AND COORDINATION WITH ADJACENT LANDOWNERS



PROPOSED TRAFFIC SIGNAL

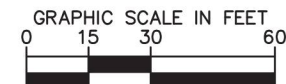

Print Date: November 29, 2022

Drawing File Name:

Horiz. Scale:

Vert. Scale:

Kimley»Horn

KIMLEY-HORN AND ASSOCIATES, INC.
4502 SOUTH KILPATRICK STREET,
SUITE 1000
DENVER, COLORADO 80237
(303) 228-2300

NOT FOR
FOR REVIEW ONLY
NOT FOR
CONSTRUCTION
Kimley»Horn
Kimley-Horn and Associates, Inc.

Sheet Revisions

Date:	Comments:	Init.
(R-X)		
(R-X)		
(R-X)		



CITY OF LOUISVILLE
749 MAIN STREET
LOUISVILLE, CO 80027
Phone: (303)666-6565
Fax:

EXHIBIT

No Revisions:

Revised:

Void:

CONCEPTUAL DESIGN PLAN

Designer:

Detailer:

Checked By:

Sheet Subset:

Subset Sheet:

Project No./Code


CDOT #:

COL #:

Sheet Number **16**

K:\DEVELOPMENT\096480002 - Louisville - Future42 COAD\Exhibit\2022-1003-Roll Plan\CO-42 - CL.dwg Wjw, Olivia 12/20/2022 8:32 AM
THIS DOCUMENT, INCLUDING THE CONCEPTS AND DESIGN PRESENTED HEREIN, IS INTENDED ONLY FOR THE SPECIFIC PURPOSE AND SCOPE FOR WHICH IT WAS PREPARED. REVIEW OF AND RELIANCE ON THE INFORMATION AND DATA CONTAINED HEREIN SHALL BE WITHOUT LIABILITY TO KIMLEY-HORN AND ASSOCIATES, INC.

MATCH LINE STA 182+36

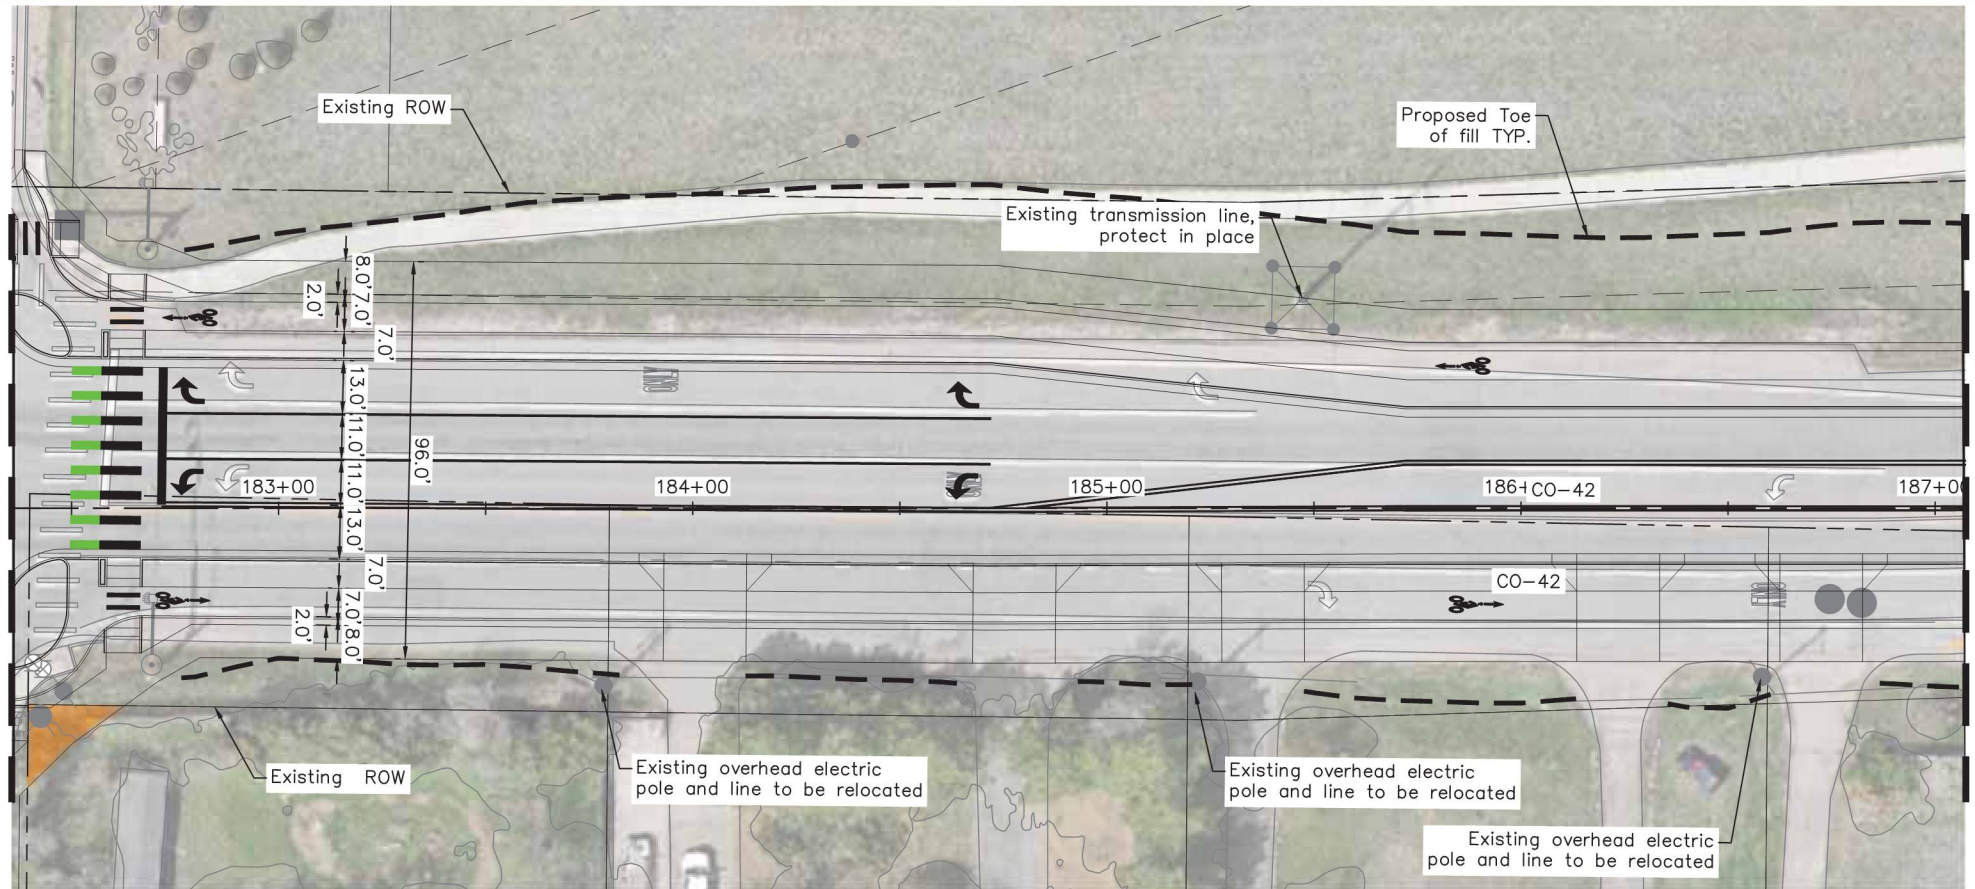

NOTES:


1. FINAL DESIGN CONFIGURATION EXPECTED TO HAVE CHANGES THAT CHANGES IMPACTS TO EXISTING PROPERTIES. COORDINATION WITH LANDOWNERS MUST OCCUR BEFORE FINAL DESIGN CONFIGURATION IS SET.

LEGEND:

-  PUBLIC PROPERTY FOR ROW/ EASEMENT ACQUISITION
-  POTENTIAL ROW ACQUISITION
-  AREA OF FURTHER DESIGN NEEDED AND COORDINATION WITH ADJACENT LANDOWNERS



PROPOSED TRAFFIC SIGNAL

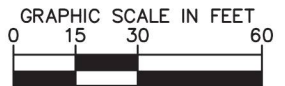

Print Date: November 29, 2022

Drawing File Name:

Horiz. Scale:

Vert. Scale:

Kimley»Horn

KIMLEY-HORN AND ASSOCIATES, INC.
4502 SOUTH KILPATRICK STREET,
SUITE 1000
DENVER, COLORADO 80237
(303) 228-2300

NOT FOR REVIEW ONLY
NOT FOR CONSTRUCTION
Kimley»Horn
Kimley-Horn and Associates, Inc.

Sheet Revisions

Date:	Comments:	Init.
(R-X)		
(R-X)		
(R-X)		
(R-X)		



CITY OF LOUISVILLE
749 MAIN STREET
LOUISVILLE, CO 80027
Phone: (303)666-6565
Fax:

EXHIBIT

No Revisions:

Revised:

Void:

CONCEPTUAL DESIGN PLAN

Designer:

Detailer:

Checked By:

Sheet Subset:

Subset Sheet:


Project No./Code

CDOT #:

COL #:

Sheet Number **17**

K:\DEVELOPMENT\096480002 - Louisville - Future42\CA00\Exhibit\2022-1003-Roll Plan\CA00-42 - CL.dwg Wjw, Qlv 12/20/2022 8:32 AM


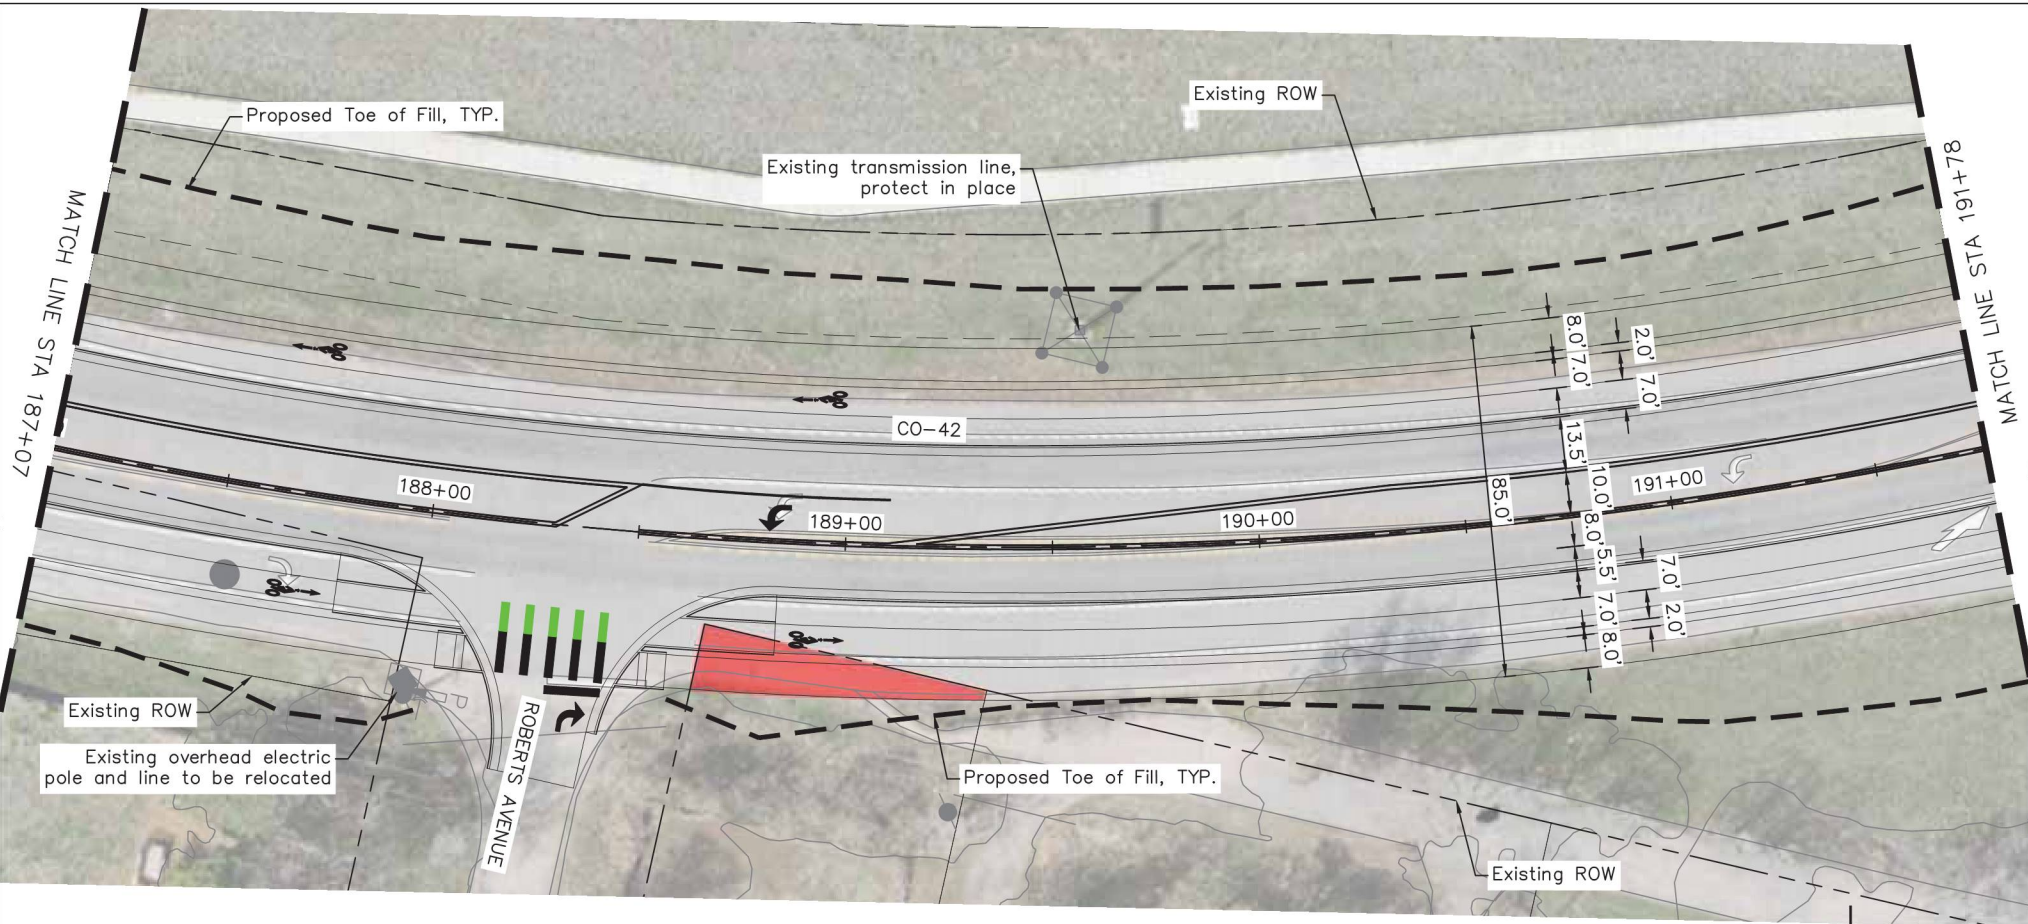

NOTES:


1. FINAL DESIGN CONFIGURATION EXPECTED TO HAVE CHANGES THAT CHANGES IMPACTS TO EXISTING PROPERTIES. COORDINATION WITH LANDOWNERS MUST OCCUR BEFORE FINAL DESIGN CONFIGURATION IS SET.

LEGEND:

-  PUBLIC PROPERTY FOR ROW/ EASEMENT ACQUISITION
-  POTENTIAL ROW ACQUISITION
-  AREA OF FURTHER DESIGN NEEDED AND COORDINATION WITH ADJACENT LANDOWNERS



PROPOSED TRAFFIC SIGNAL

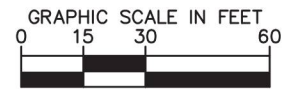

Print Date: November 29, 2022

Drawing File Name:
Horiz. Scale: Vert. Scale:
Kimley»Horn
KIMLEY-HORN AND ASSOCIATES, INC.
4502 SOUTH ILSTED STREET,
SUITE 1000
DENVER, COLORADO 80237
(303) 228-2300




Sheet Revisions		
Date:	Comments:	Init.
(R-X)		
(R-X)		
(R-X)		
(R-X)		



CITY OF LOUISVILLE
749 MAIN STREET
LOUISVILLE, CO 80027
Phone: (303)666-6565
Fax:

EXHIBIT		CONCEPTUAL DESIGN PLAN		Project No./Code
No Revisions:		Designer:	Sheet Subset:	CDOT #:
Revised:		Detailer:		COL #:
Void:		Checked By:	Subset Sheet:	Sheet Number 18

K:\DEVELOPMENT\096480002 - Louisville - Future42\CA00\Exhibit\2022-1003-Roll Plan\CA-02 - CL.dwg Wjw, Qlv 12/20/2022 8:32 AM
THIS DOCUMENT, INCLUDING ALL THE CONCEPTS AND DESIGN PRESENTED HEREIN, IS PREPARED ONLY FOR THE SPECIFIC PURPOSE AND CLIENT FOR WHICH IT WAS PREPARED. NO OTHER USES, REUSE OF AND ANY OTHER RELEASE OF THIS DOCUMENT WITHOUT WRITTEN AUTHORIZATION AND SUPERVISION BY KIMLEY-HORN AND ASSOCIATES, INC. SHALL BE WITHOUT LIABILITY TO KIMLEY-HORN AND ASSOCIATES, INC.

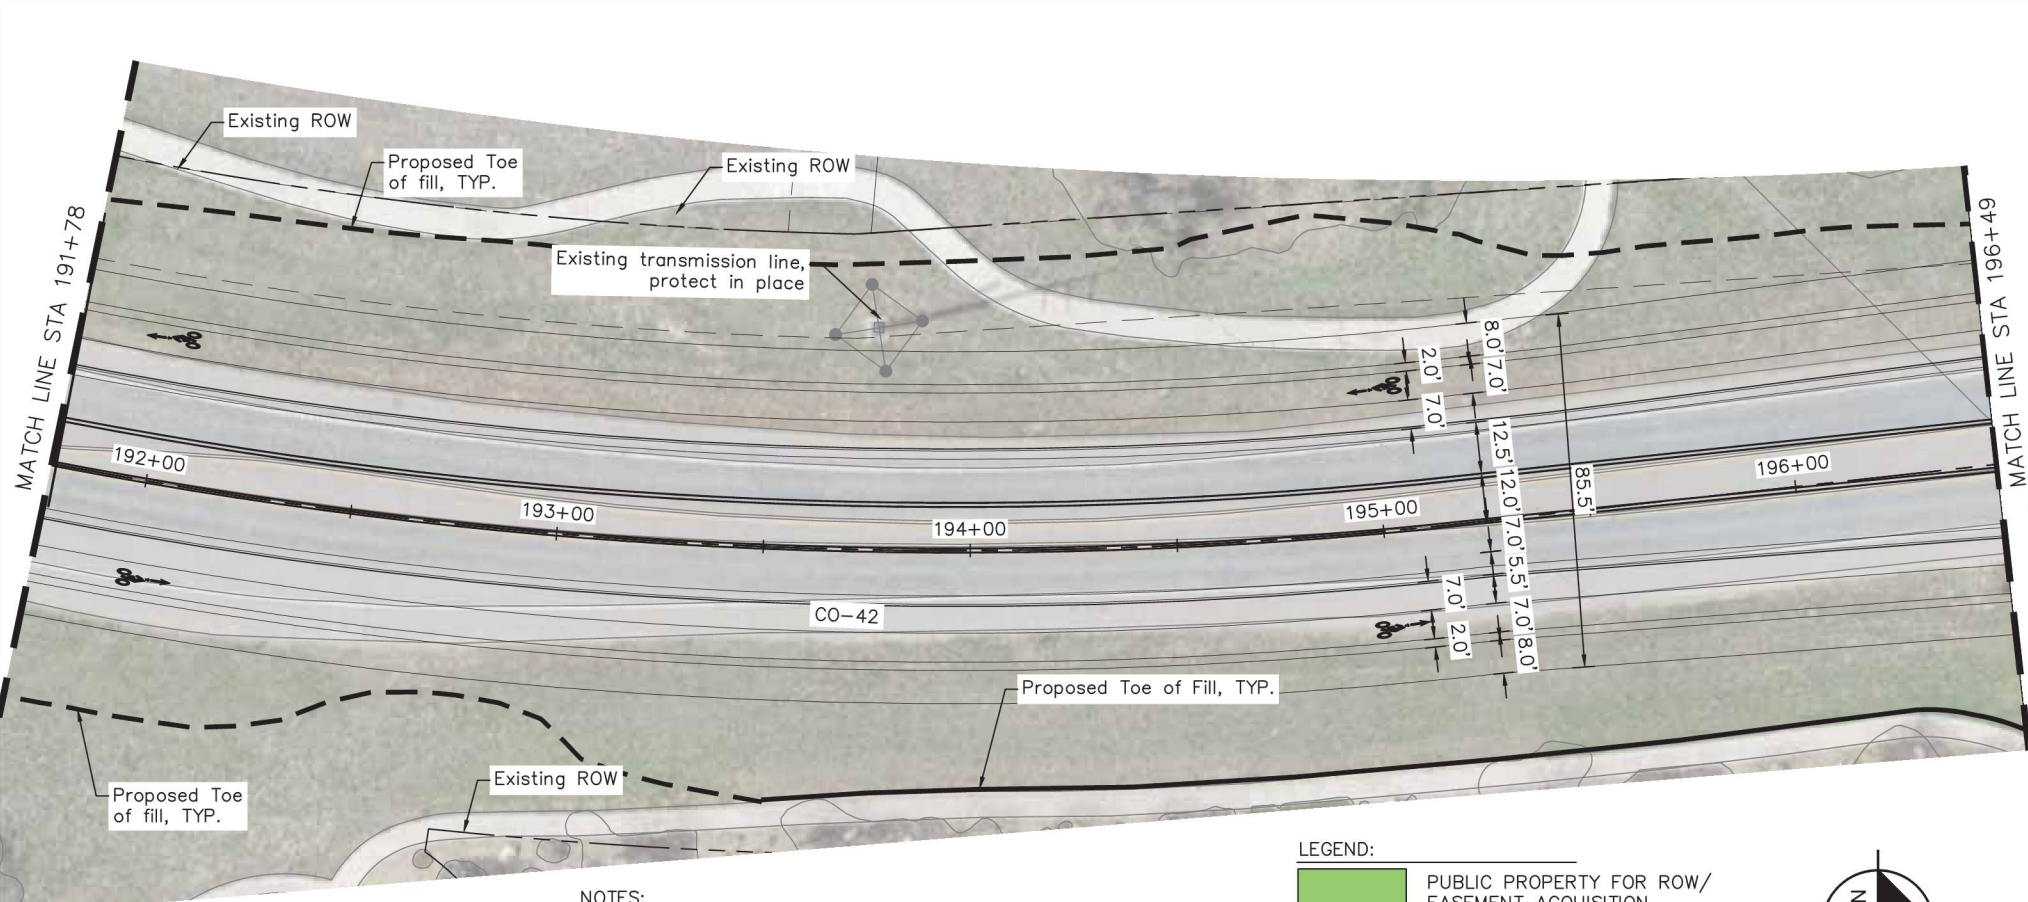

NOTES:

1. FINAL DESIGN CONFIGURATION EXPECTED TO HAVE CHANGES THAT CHANGES IMPACTS TO EXISTING PROPERTIES. COORDINATION WITH LANDOWNERS MUST OCCUR BEFORE FINAL DESIGN CONFIGURATION IS SET.

LEGEND:

- PUBLIC PROPERTY FOR ROW/ EASEMENT ACQUISITION
- POTENTIAL ROW ACQUISITION
- AREA OF FURTHER DESIGN NEEDED AND COORDINATION WITH ADJACENT LANDOWNERS
- PROPOSED TRAFFIC SIGNAL




Print Date: November 29, 2022		FOR REVIEW ONLY NOT FOR CONSTRUCTION Kimley-Horn and Associates, Inc.	Sheet Revisions <table><thead><tr><th>Date:</th><th>Comments:</th><th>Init.</th></tr></thead><tbody><tr><td>(R-X)</td><td></td><td></td></tr><tr><td>(R-X)</td><td></td><td></td></tr><tr><td>(R-X)</td><td></td><td></td></tr><tr><td>(R-X)</td><td></td><td></td></tr></tbody></table>			Date:	Comments:	Init.	(R-X)			(R-X)			(R-X)			(R-X)			CITY OF LOUISVILLE 749 MAIN STREET LOUISVILLE, CO 80027 Phone: (303)666-6565 Fax:	EXHIBIT		CONCEPTUAL DESIGN PLAN		Project No./Code	
Date:	Comments:		Init.																								
(R-X)																											
(R-X)																											
(R-X)																											
(R-X)																											
Drawing File Name:		No Revisions:		CDOT #:																							
Horiz. Scale:		Revised:		COL #:																							
Vert. Scale:		Void:		Sheet Number																							
				19																							

Kimley»Horn

KIMLEY-HORN AND ASSOCIATES, INC.
4502 SOUTH KLEIN STREET,
SUITE 1000
DENVER, COLORADO 80237
(303) 228-2300

K:\DEVELOPMENT\096480002 - Louisville - Future42\CA00\Exhibit\2022-1003-Roll Plan\CA-02 - CL.dwg Wjw, Qlv 12/20/2022 8:32 AM
THIS DOCUMENT, TOGETHER WITH THE CONCEPTS AND DESIGN PRESENTED HEREIN, IS PREPARED ONLY FOR THE SPECIFIC PURPOSE AND SCOPE FOR WHICH IT WAS PREPARED. NO OTHER USES, REUSE OF AND ANY OTHER RELEASE OF THE DOCUMENT WITHOUT WRITTEN AUTHORIZATION AND SUPERVISION BY KIMLEY-HORN AND ASSOCIATES, INC. SHALL BE WITHOUT LIABILITY TO KIMLEY-HORN AND ASSOCIATES, INC.

MATCH LINE STA 196+49

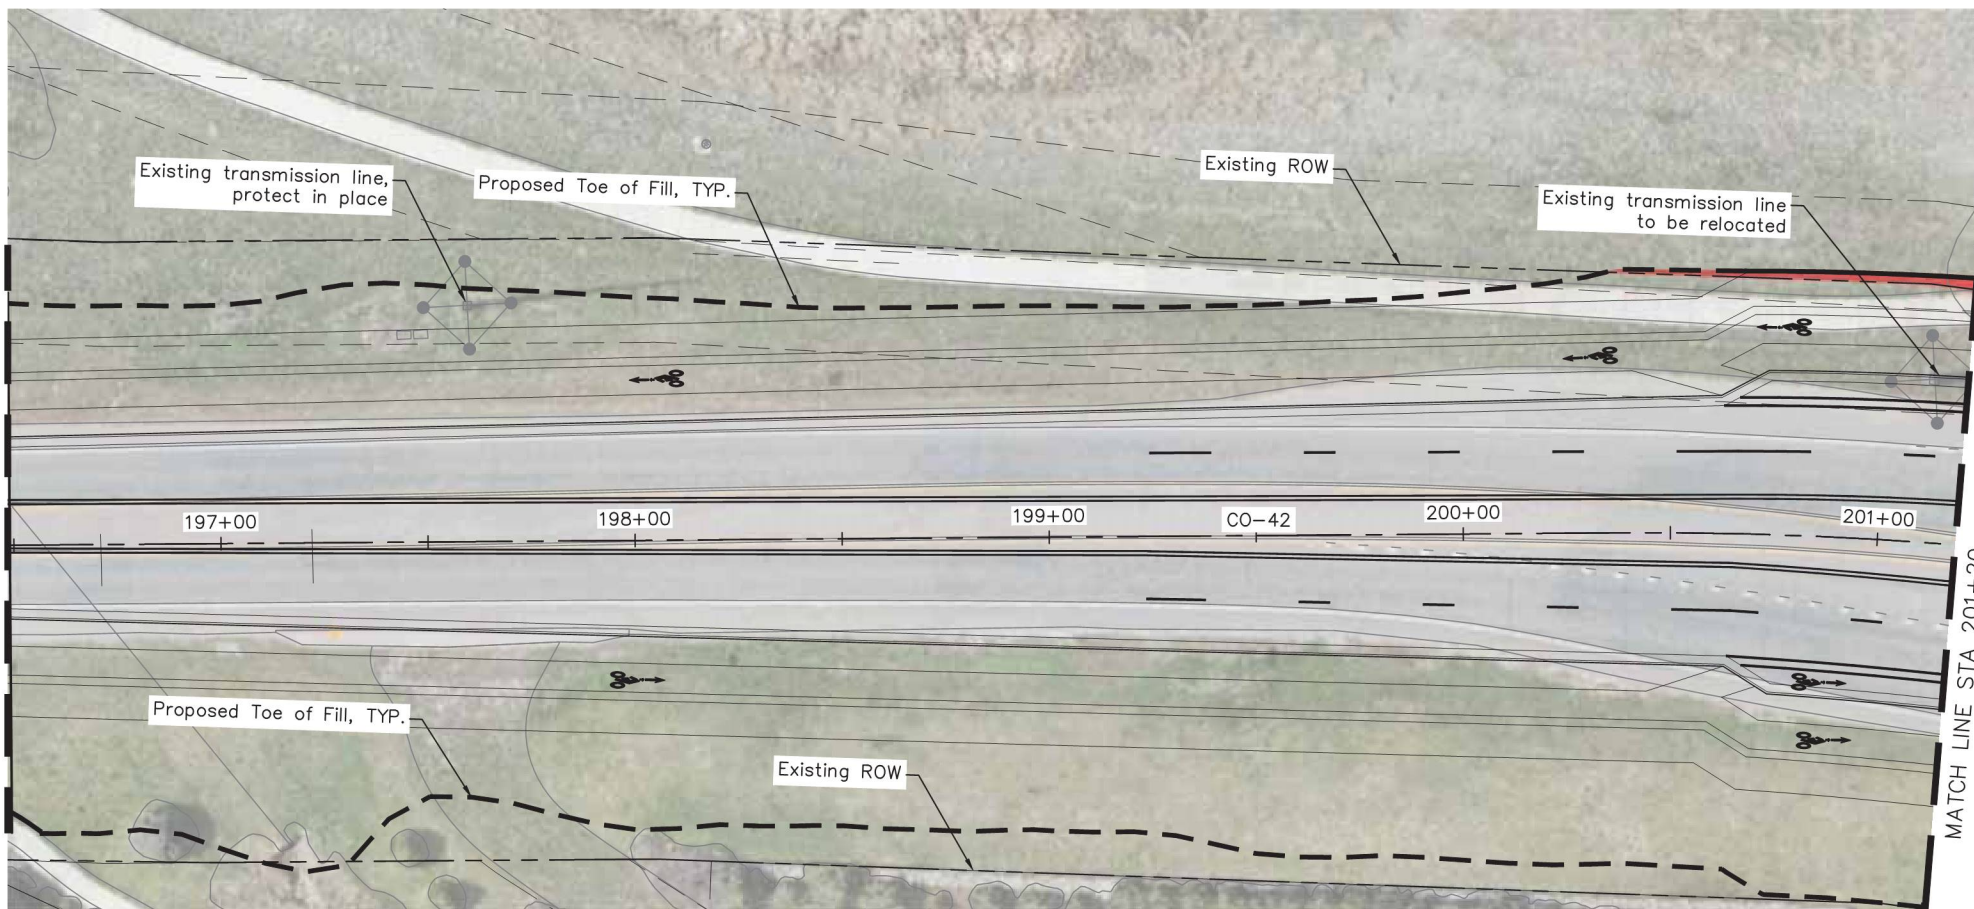

NOTES:



1. FINAL DESIGN CONFIGURATION EXPECTED TO HAVE CHANGES THAT CHANGES IMPACTS TO EXISTING PROPERTIES. COORDINATION WITH LANDOWNERS MUST OCCUR BEFORE FINAL DESIGN CONFIGURATION IS SET.

LEGEND:

- PUBLIC PROPERTY FOR ROW/ EASEMENT ACQUISITION
- POTENTIAL ROW ACQUISITION
- AREA OF FURTHER DESIGN NEEDED AND COORDINATION WITH ADJACENT LANDOWNERS



PROPOSED TRAFFIC SIGNAL

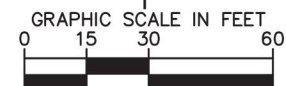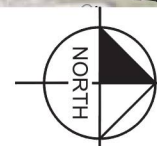

Print Date: November 29, 2022

Drawing File Name:

Horiz. Scale: Vert. Scale:

Kimley»Horn

KIMLEY-HORN AND ASSOCIATES, INC.
4502 SOUTH ILSTED STREET,
SUITE 1000
DENVER, COLORADO 80237
(303) 298-2300

NOT FOR
CONSTRUCTION
Kimley»Horn
Kimley-Horn and Associates, Inc.

Sheet Revisions

Date:	Comments:	Init.
(R-X)		
(R-X)		
(R-X)		
(R-X)		



CITY OF LOUISVILLE
749 MAIN STREET
LOUISVILLE, CO 80027
Phone: (303)666-6565
Fax:

EXHIBIT

No Revisions:

Revised:

Void:

CONCEPTUAL DESIGN PLAN

Designer:

Detailer:

Checked By:

Sheet Subset:

Subset Sheet:


Project No./Code

CDOT #:

COL #:

Sheet Number **20**

K:\DEVELOPMENT\09646002 - Louisville - Future42 CA00\Exhibit\2022-1003-Roll Plan\CA-02 - CL.dwg Wjw, Qlv 12/20/2022 8:32 AM
THIS DOCUMENT, INCLUDING THE CONCEPTS AND DESIGN PRESENTED HEREIN, IS PREPARED ONLY FOR THE SPECIFIC PURPOSE AND CLIENT FOR WHOM IT WAS PREPARED. NO OTHER USE OR REPRODUCTION OF ANY PART OF THIS DOCUMENT WITHOUT WRITTEN AUTHORIZATION AND SIGNATURE OF KIMLEY-HORN AND ASSOCIATES, INC. SHALL BE WITHOUT LIABILITY TO KIMLEY-HORN AND ASSOCIATES, INC.

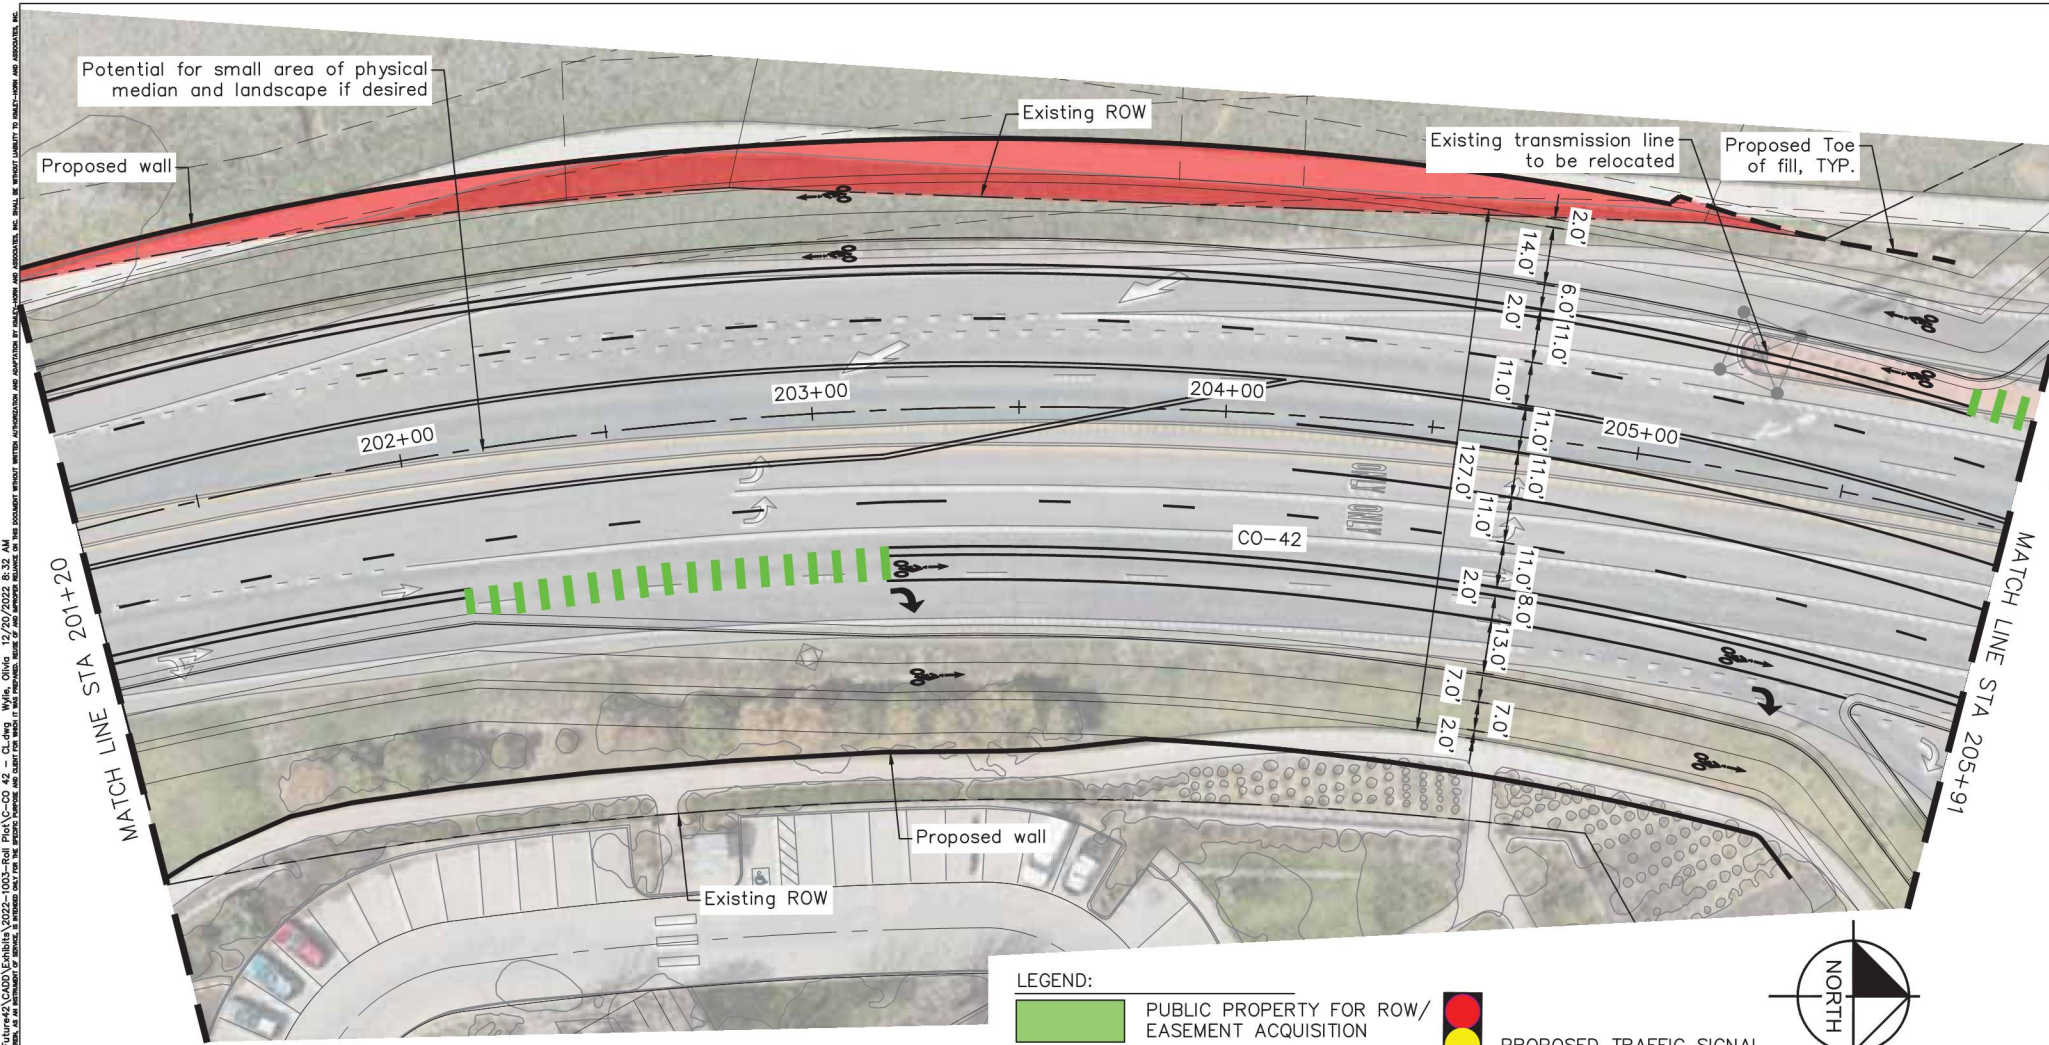

NOTES:


1. FINAL DESIGN CONFIGURATION EXPECTED TO HAVE CHANGES THAT CHANGES IMPACTS TO EXISTING PROPERTIES. COORDINATION WITH LANDOWNERS MUST OCCUR BEFORE FINAL DESIGN CONFIGURATION IS SET.

LEGEND:

- PUBLIC PROPERTY FOR ROW/ EASEMENT ACQUISITION
- POTENTIAL ROW ACQUISITION
- AREA OF FURTHER DESIGN NEEDED AND COORDINATION WITH ADJACENT LANDOWNERS



PROPOSED TRAFFIC SIGNAL

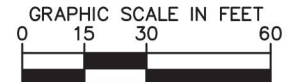

Print Date: November 29, 2022

Drawing File Name:
Horiz. Scale:
Vert. Scale:

Kimley»Horn
KIMLEY-HORN AND ASSOCIATES, INC.
4502 SOUTH ILSTED STREET,
SUITE 1000
DENVER, COLORADO 80237
(303) 228-2300



Sheet Revisions			
Date:	Comments:	Init.	
(R-X)			
(R-X)			
(R-X)			
(R-X)			




CITY OF LOUISVILLE
749 MAIN STREET
LOUISVILLE, CO 80027
Phone: (303)666-6565
Fax:

EXHIBIT
No Revisions:
Revised:
Void:

CONCEPTUAL DESIGN PLAN	
Designer:	Sheet Subset:
Detailer:	
Checked By:	Subset Sheet:

Project No./Code
CDOT #:
COL #:
Sheet Number 21

K:\DEVELOPMENT\096480002 - Louisville - Future42\CA00\Exhibit\2022-1003-Roll Plan\CA-02 - CL.dwg Wjw, Qlv 12/20/2022 8:32 AM
THIS DOCUMENT, TOGETHER WITH THE CONCEPTS AND DESIGN PRESENTED HEREIN, IS INTENDED ONLY FOR THE SPECIFIC PURPOSE AND SCOPE FOR WHICH IT WAS PREPARED. REUSE OF AND ADAPTATIONS BASED ON THE DOCUMENT WITHOUT WRITTEN AUTHORIZATION AND ASSUMPTION BY KIMLEY-HORN AND ASSOCIATES, INC. SHALL BE WITHOUT LIABILITY TO KIMLEY-HORN AND ASSOCIATES, INC.

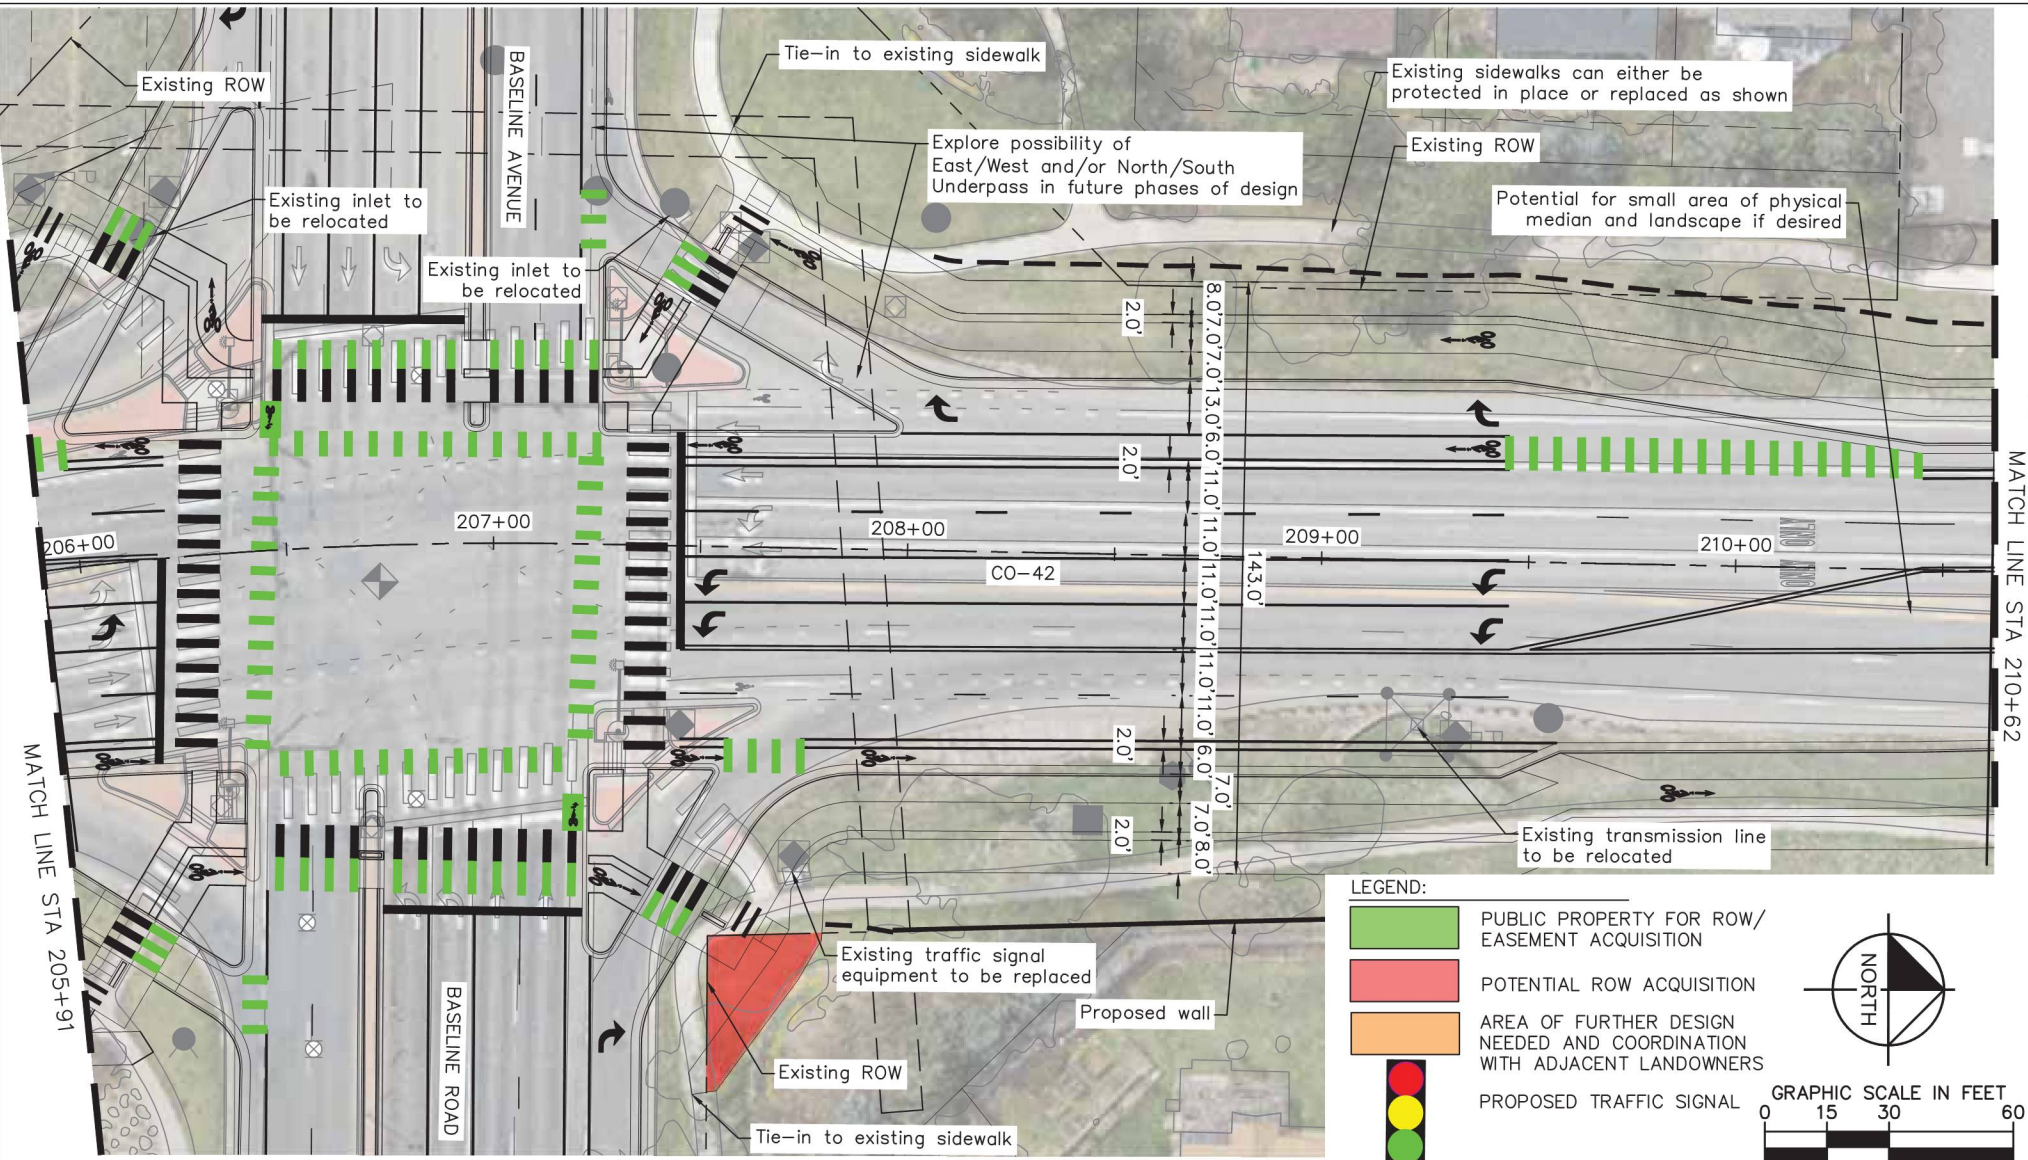

LEGEND:

- PUBLIC PROPERTY FOR ROW/ EASEMENT ACQUISITION
- POTENTIAL ROW ACQUISITION
- AREA OF FURTHER DESIGN NEEDED AND COORDINATION WITH ADJACENT LANDOWNERS
- PROPOSED TRAFFIC SIGNAL


GRAPHIC SCALE IN FEET
0 15 30 60



Print Date: November 29, 2022		NOT FOR CONSTRUCTION		Sheet Revisions		 CITY OF LOUISVILLE 749 MAIN STREET LOUISVILLE, CO 80027 Phone: (303)666-6565 Fax:	EXHIBIT		CONCEPTUAL DESIGN PLAN		Project No./Code	
Drawing File Name:		FOR REVIEW ONLY NOT FOR CONSTRUCTION		Date:	Comments:		Init.	No Revisions:	Designer:		CDOT #:	
Horiz. Scale:		Kimley-Horn and Associates, Inc. 4502 SOUTH HILTON STREET, SUITE 1000 DENVER, COLORADO 80237 (303) 228-2300		(R-X)				Revised:	Detailer:		COL #:	
Vert. Scale:		Kimley-Horn and Associates, Inc.		(R-X)				Void:	Checked By:		Subset Sheet:	
Kimley-Horn				(R-X)						Sheet Number		22

K:\DEVELOPMENT\096480002 - Louisville - Future42\CA00\Exhibit\2022-1003-Roll Plan\CA-CO 42 - CL.dwg Wjw, Qlvw 12/20/2022 8:32 AM
THIS DOCUMENT CONTAINS THE CONCEPTS AND DESIGN PRESENTED HEREIN, AS AN INSTRUMENT OF SERVICE, IS INTENDED ONLY FOR THE SPECIFIC PURPOSE AND SCOPE FOR WHICH IT WAS PREPARED. REUSE OF AND ADAPTATIONS BASED ON THE DOCUMENT WITHOUT WRITTEN AUTHORIZATION AND SUPERVISION BY KIMLEY-HORN AND ASSOCIATES, INC. SHALL BE WITHOUT LIABILITY TO KIMLEY-HORN AND ASSOCIATES, INC.

MATCH LINE STA 210+62

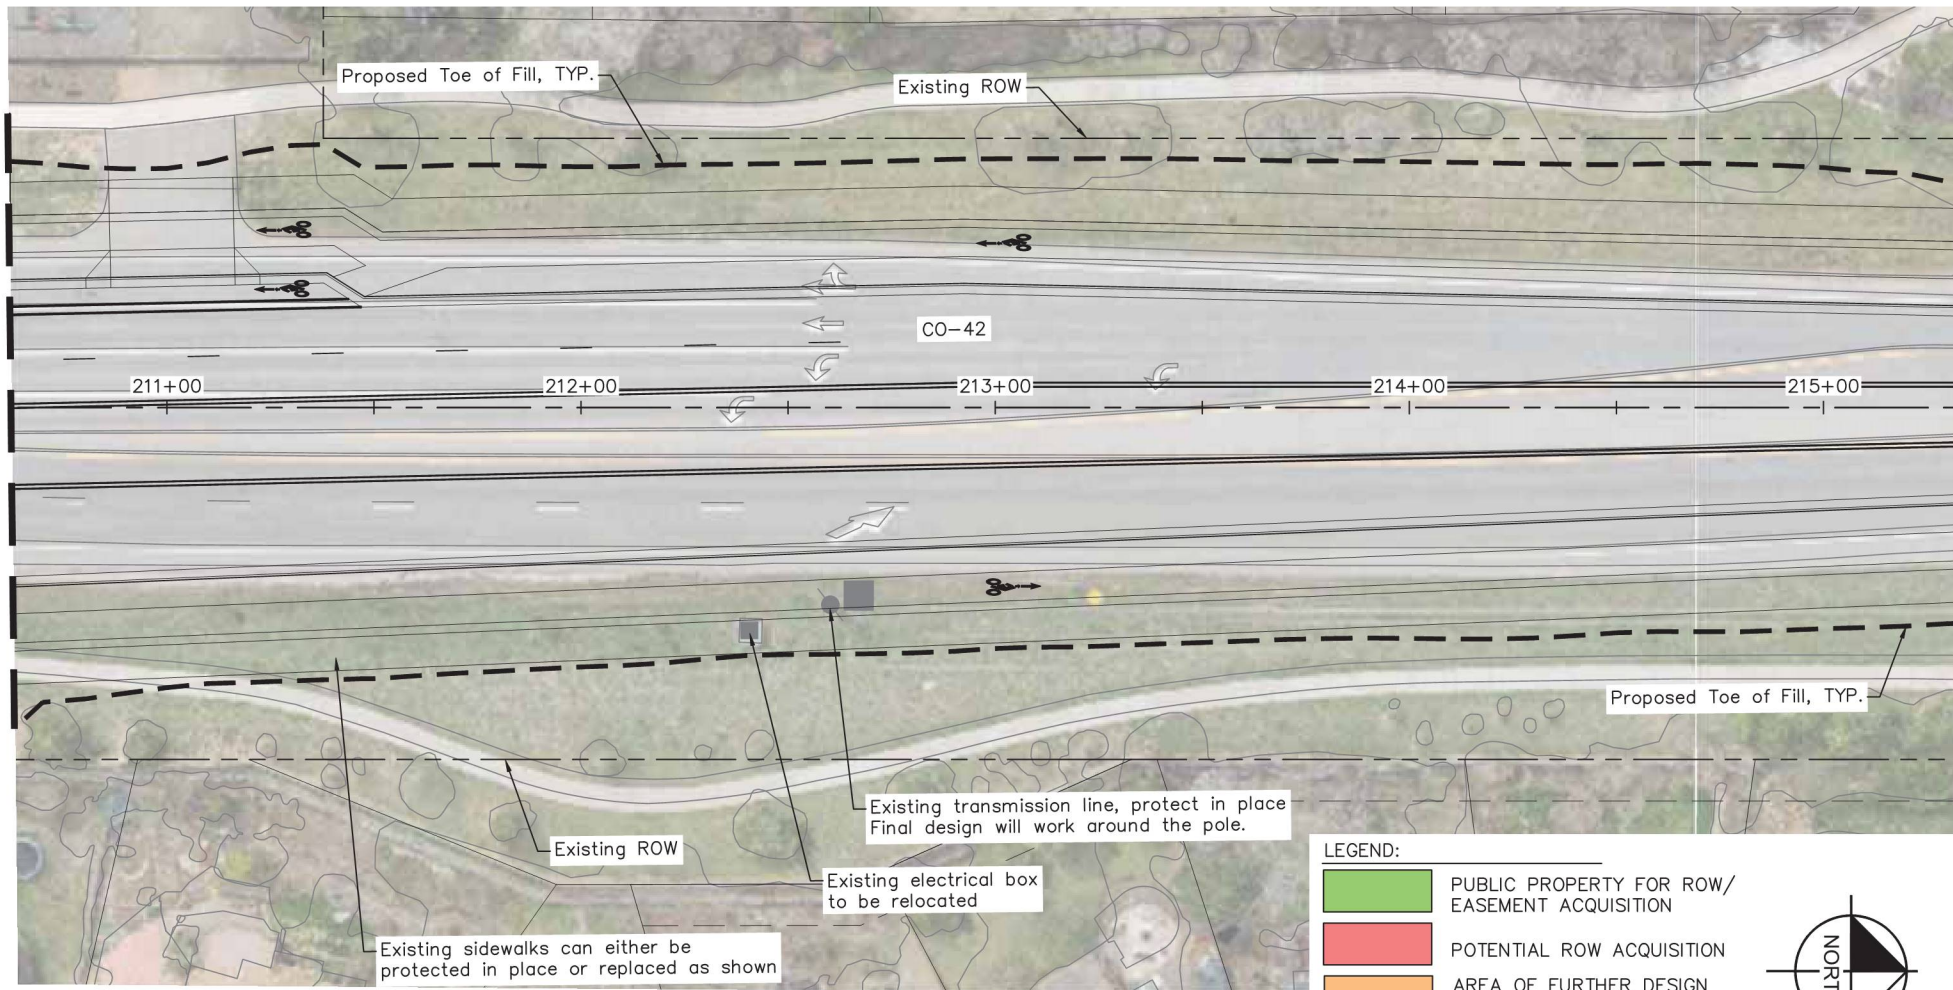



MATCH LINE STA 215+33

NOTES:

1. FINAL DESIGN CONFIGURATION EXPECTED TO HAVE CHANGES THAT CHANGES IMPACTS TO EXISTING PROPERTIES. COORDINATION WITH LANDOWNERS MUST OCCUR BEFORE FINAL DESIGN CONFIGURATION IS SET.

LEGEND:

- PUBLIC PROPERTY FOR ROW/ EASEMENT ACQUISITION
- POTENTIAL ROW ACQUISITION
- AREA OF FURTHER DESIGN NEEDED AND COORDINATION WITH ADJACENT LANDOWNERS
- PROPOSED TRAFFIC SIGNAL

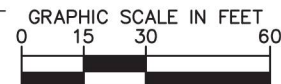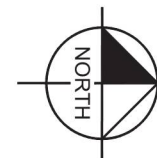

Print Date: November 29, 2022

Drawing File Name:

Horiz. Scale:

Vert. Scale:

Kimley»Horn

KIMLEY-HORN AND ASSOCIATES, INC.
4502 SOUTH ILSTON STREET,
SUITE 1000
DENVER, COLORADO 80237
(303) 298-2300

NOT FOR
CONSTRUCTION
Kimley»Horn
Kimley-Horn and Associates, Inc.

Sheet Revisions

Date:	Comments:	Init.
(R-X)		
(R-X)		
(R-X)		



CITY OF LOUISVILLE
749 MAIN STREET
LOUISVILLE, CO 80027
Phone: (303)666-6565
Fax:

EXHIBIT

No Revisions:

Revised:

Void:

CONCEPTUAL DESIGN PLAN

Designer:

Detailer:

Checked By:

Sheet Subset:

Subset Sheet:

Project No./Code


CDOT #:

COL #:

Sheet Number **23**

K:\DEVELOPMENT\096480002 - Louisville - Future42\CA00\Exhibit\2022-1003-Roll Plan\CA-02 - CL-02 WYMA, OHIO 12/20/2022 8:32 AM

MATCH LINE STA 215+33

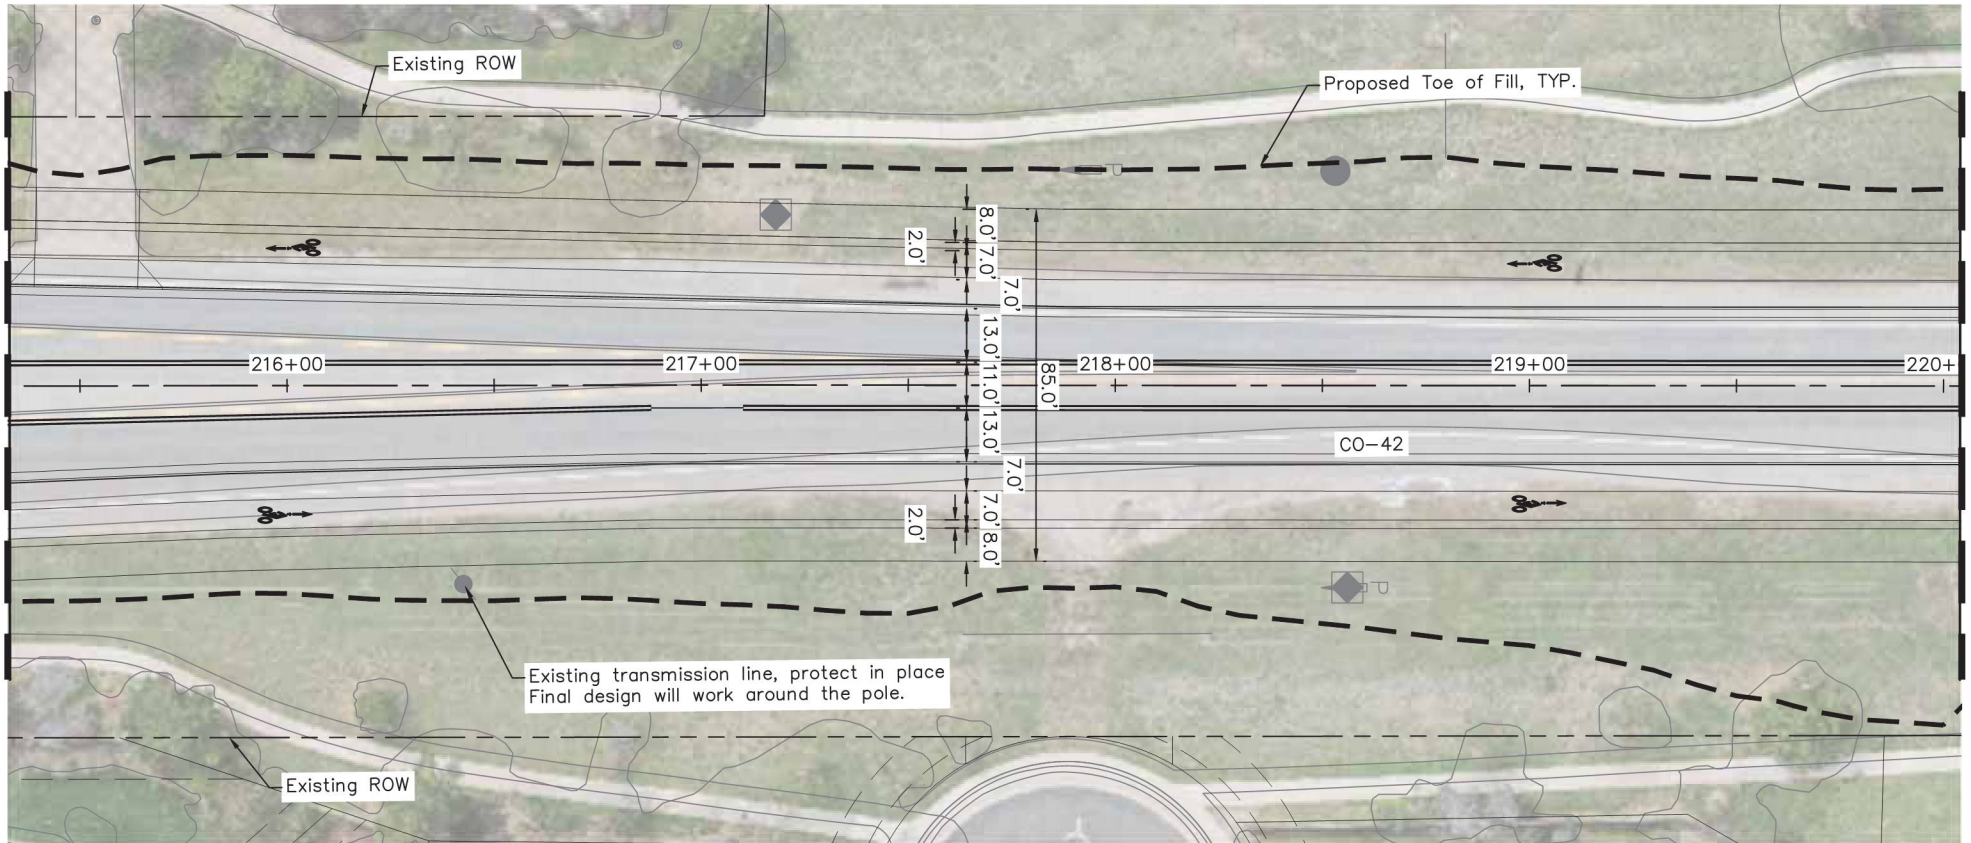

NOTES:



1. FINAL DESIGN CONFIGURATION EXPECTED TO HAVE CHANGES THAT CHANGES IMPACTS TO EXISTING PROPERTIES. COORDINATION WITH LANDOWNERS MUST OCCUR BEFORE FINAL DESIGN CONFIGURATION IS SET.

LEGEND:

- PUBLIC PROPERTY FOR ROW/ EASEMENT ACQUISITION
- POTENTIAL ROW ACQUISITION
- AREA OF FURTHER DESIGN NEEDED AND COORDINATION WITH ADJACENT LANDOWNERS



PROPOSED TRAFFIC SIGNAL

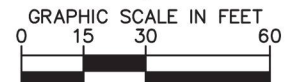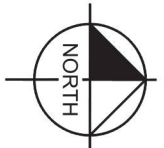

Print Date: November 29, 2022

Drawing File Name:

Horiz. Scale: Vert. Scale:

Kimley»Horn

KIMLEY-HORN AND ASSOCIATES, INC.
4502 SOUTH KLEIN STREET,
SUITE 1000
DENVER, COLORADO 80237
(303) 228-2300

NOT FOR
REVIEW ONLY
NOT FOR
CONSTRUCTION
Kimley»Horn
Kimley-Horn and Associates, Inc.

Sheet Revisions

Date:	Comments:	Init.
(R-X)		
(R-X)		
(R-X)		
(R-X)		



CITY OF LOUISVILLE
749 MAIN STREET
LOUISVILLE, CO 80027
Phone: (303)666-6565
Fax:

EXHIBIT

No Revisions:

Revised:

Void:

CONCEPTUAL DESIGN PLAN

Designer:

Detailer:

Checked By:

Sheet Subset:

Subset Sheet:

Project No./Code


CDOT #:

COL #:

Sheet Number **24**

K:\DEVELOPMENT\096480002 - Louisville - Future42\CA00\Exhibit\2022-1003-Roll Plan\CA-02 - CL.dwg Wjha, Olivia 12/20/2022 8:33 AM
THIS DOCUMENT CONTAINS THE CONCEPTS AND DESIGN PRESENTED HEREIN, AS AN INSTRUMENT OF SERVICE, IS INTENDED ONLY FOR THE SPECIFIC PURPOSE AND SCOPE FOR WHICH IT WAS PREPARED. REUSE OF ANY PARTS OF THIS DOCUMENT WITHOUT WRITTEN AUTHORIZATION AND SUPERVISION BY KIMLEY-HORN AND ASSOCIATES, INC. SHALL BE WITHOUT LIABILITY TO KIMLEY-HORN AND ASSOCIATES, INC.

MATCH LINE STA 220+04

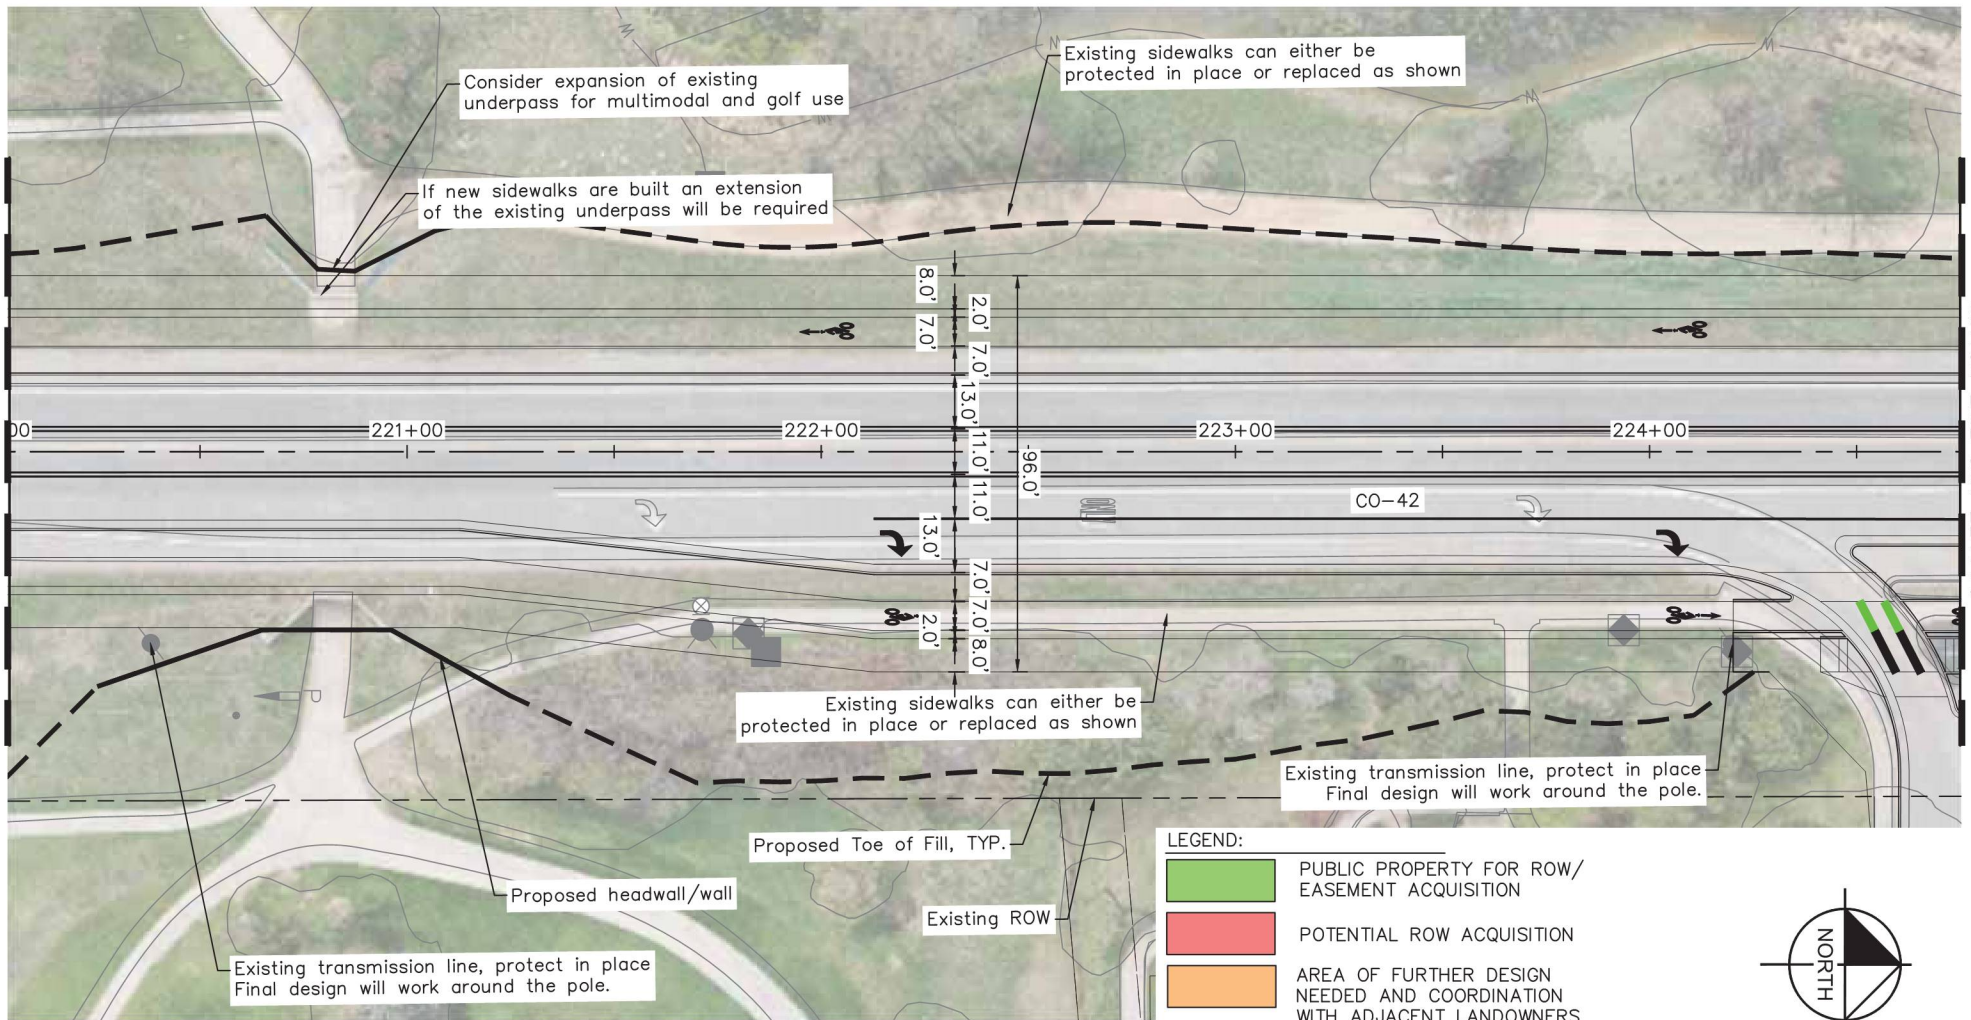

NOTES:

1. FINAL DESIGN CONFIGURATION EXPECTED TO HAVE CHANGES THAT CHANGES IMPACTS TO EXISTING PROPERTIES. COORDINATION WITH LANDOWNERS MUST OCCUR BEFORE FINAL DESIGN CONFIGURATION IS SET.

LEGEND:

- PUBLIC PROPERTY FOR ROW/ EASEMENT ACQUISITION
- POTENTIAL ROW ACQUISITION
- AREA OF FURTHER DESIGN NEEDED AND COORDINATION WITH ADJACENT LANDOWNERS



PROPOSED TRAFFIC SIGNAL



Print Date: November 29, 2022

Drawing File Name:

Horiz. Scale: Vert. Scale:

Kimley»Horn

KIMLEY-HORN AND ASSOCIATES, INC.
4502 SOUTH ILSTON STREET,
SUITE 1000
DENVER, COLORADO 80237
(303) 228-2300

NOT FOR REVIEW ONLY
NOT FOR CONSTRUCTION
Kimley»Horn
Kimley-Horn and Associates, Inc.

Sheet Revisions		
Date:	Comments:	Init.
(R-X)		
(R-X)		
(R-X)		
(R-X)		



CITY OF LOUISVILLE
749 MAIN STREET
LOUISVILLE, CO 80027
Phone: (303)666-6565
Fax:

EXHIBIT

No Revisions:

Revised:

Void:

CONCEPTUAL DESIGN PLAN

Designer:

Detailer:

Checked By:

Sheet Subset:

Subset Sheet:

Project No./Code


CDOT #:

COL #:

Sheet Number **25**

K:\DEVELOPMENT\09646002 - Louisville - Future42\CA00\Exhibit\2022-1003-Roll Plan\CA00-42 - CL.dwg, W:\Jing, Olivia 12/20/2022 8:33 AM
THIS DOCUMENT, INCLUDING THE CONCEPTS AND DESIGN PRESENTED HEREIN, IS INTENDED ONLY FOR THE SPECIFIC PURPOSE AND SCOPE FOR WHICH IT WAS PREPARED. REUSE OF AND ADAPTS RELEASE OF THE DOCUMENT WITHOUT WRITTEN AUTHORIZATION AND SUPPORTED BY KIMLEY-HORN AND ASSOCIATES, INC. SHALL BE WITHOUT LIABILITY TO KIMLEY-HORN AND ASSOCIATES, INC.

MATCH LINE STA 224+75

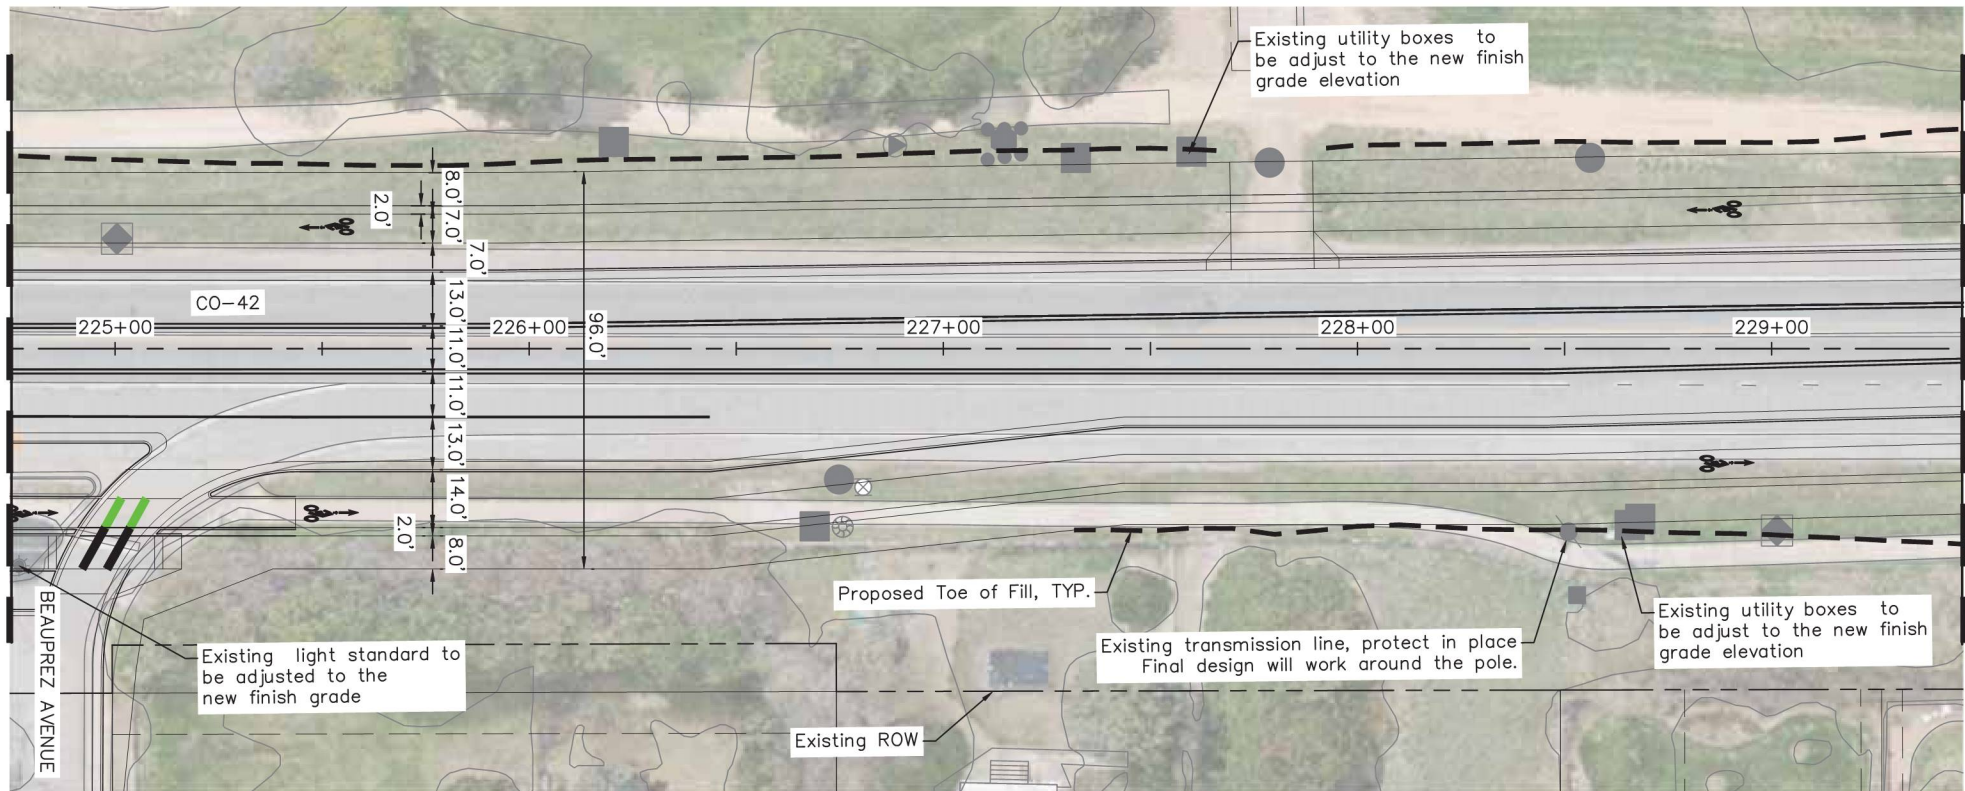


NOTES:

1. FINAL DESIGN CONFIGURATION EXPECTED TO HAVE CHANGES THAT CHANGES IMPACTS TO EXISTING PROPERTIES. COORDINATION WITH LANDOWNERS MUST OCCUR BEFORE FINAL DESIGN CONFIGURATION IS SET.

LEGEND:

-  PUBLIC PROPERTY FOR ROW/ EASEMENT ACQUISITION
-  POTENTIAL ROW ACQUISITION
-  AREA OF FURTHER DESIGN NEEDED AND COORDINATION WITH ADJACENT LANDOWNERS
-  PROPOSED TRAFFIC SIGNAL

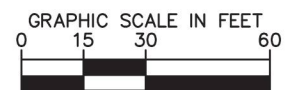

Print Date: November 29, 2022

Drawing File Name:
Horiz. Scale: Vert. Scale:
Kimley»Horn
KIMLEY-HORN AND ASSOCIATES, INC.
4502 SOUTH ILWACO STREET,
SUITE 1000
DENVER, COLORADO 80237
(303) 238-2300

NOT FOR
CONSTRUCTION
Kimley»Horn
Kimley-Horn and Associates, Inc.


Sheet Revisions			
Date:	Comments:	Init.	
(R-X)			
(R-X)			
(R-X)			
(R-X)			



CITY OF LOUISVILLE
749 MAIN STREET
LOUISVILLE, CO 80027
Phone: (303)666-6565
Fax:

EXHIBIT		CONCEPTUAL DESIGN PLAN		Project No./Code
No Revisions:		Designer:	Sheet Subset:	CDOT #:
Revised:		Detailer:		COL #:
Void:		Checked By:	Subset Sheet:	Sheet Number 26


K:\DEVELOPMENT\096460002 - Louisville - Future42\CA00\Exhibit\2022-1003-Roll Plan\CA-CO 42 - CL.dwg Wjw, Olivia 12/20/2022 8:33 AM
THIS DOCUMENT, INCLUDING ALL THE CONTENTS AND DESIGN PRESENTED HEREIN, IS PREPARED ONLY FOR THE SPECIFIC PURPOSE AND SCOPE FOR WHICH IT WAS PREPARED. NO OTHER USES, REUSE OF ANY KIND, OR REPRODUCTION OF ANY KIND, SHALL BE WITHOUT LIABILITY TO KIMLEY-HORN AND ASSOCIATES, INC.

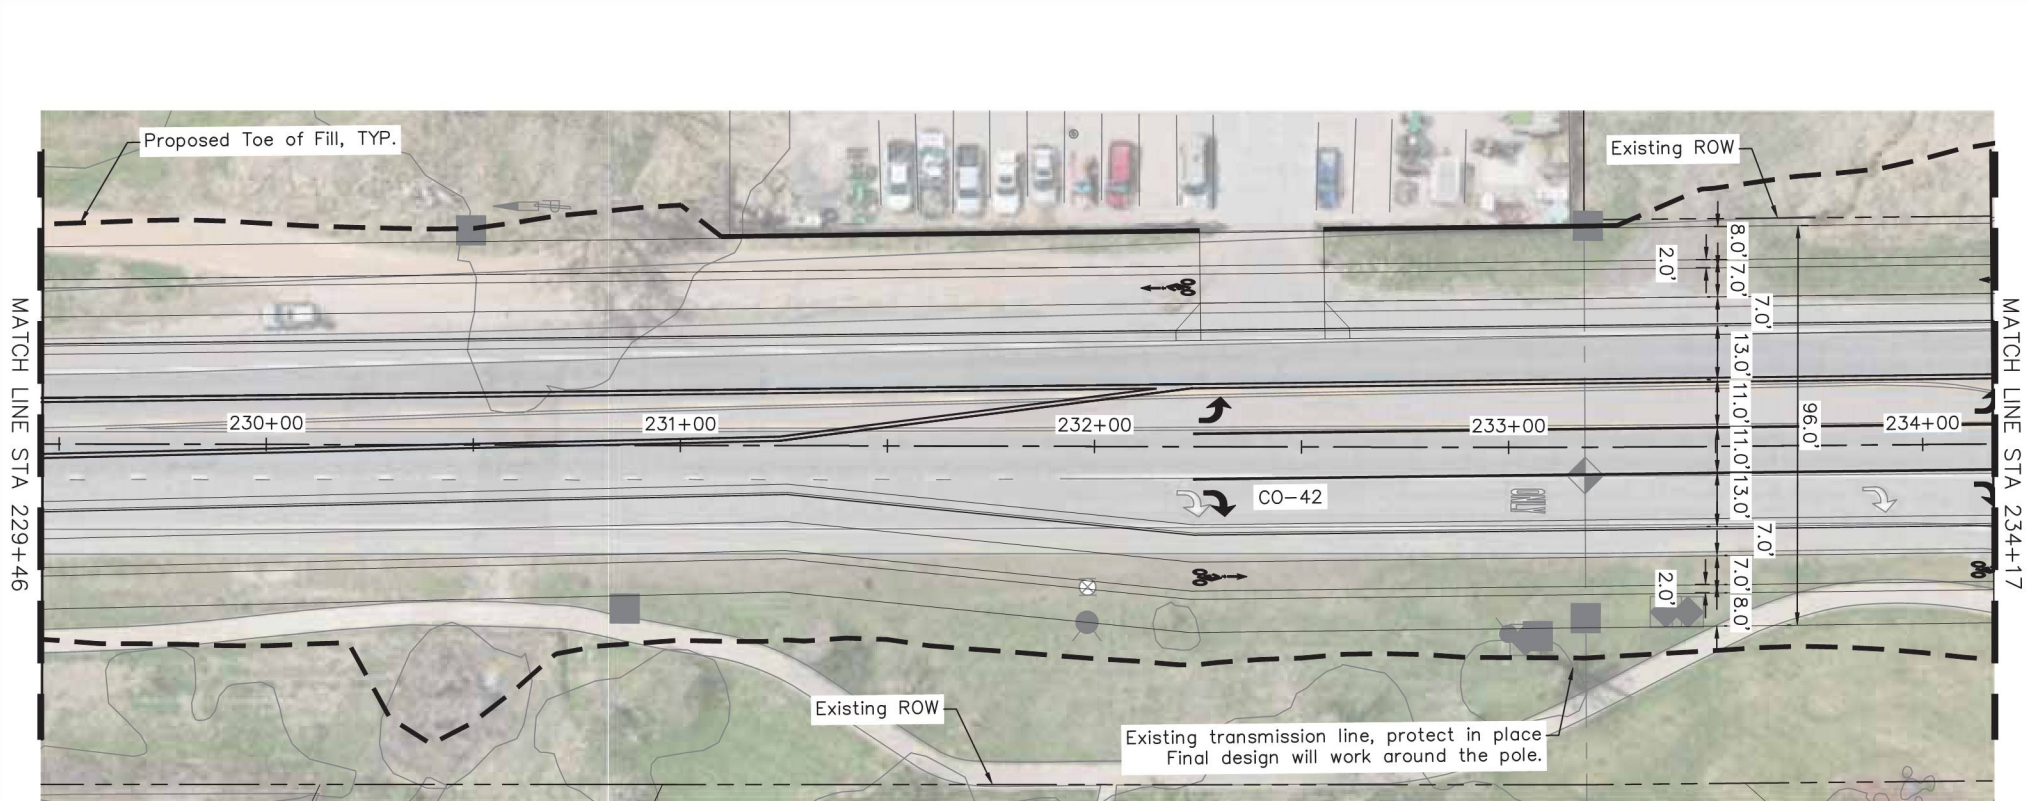

- NOTES:
1. FINAL DESIGN CONFIGURATION EXPECTED TO HAVE CHANGES THAT CHANGES IMPACTS TO EXISTING PROPERTIES. COORDINATION WITH LANDOWNERS MUST OCCUR BEFORE FINAL DESIGN CONFIGURATION IS SET.


LEGEND:

- PUBLIC PROPERTY FOR ROW/ EASEMENT ACQUISITION
- POTENTIAL ROW ACQUISITION
- AREA OF FURTHER DESIGN NEEDED AND COORDINATION WITH ADJACENT LANDOWNERS
- PROPOSED TRAFFIC SIGNAL

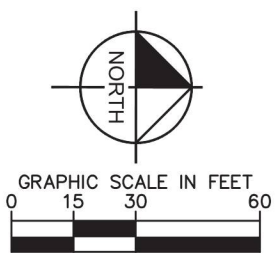

Print Date: November 29, 2022		FOR REVIEW ONLY NOT FOR CONSTRUCTION Kimley-Horn and Associates, Inc. 4502 SOUTH ILSTED STREET, SUITE 1000 DENVER, COLORADO 80237 (303) 228-2300		Sheet Revisions		CITY OF LOUISVILLE 749 MAIN STREET LOUISVILLE, CO 80027 Phone: (303)666-6565 Fax:	EXHIBIT		CONCEPTUAL DESIGN PLAN		Project No./Code			
Drawing File Name:				Date:	Comments:		Init.	No Revisions:	Revised:		Designer:	Sheet Subset:	CDOT #:	
Horiz. Scale:				Vert. Scale:			(R-X)						COL #:	
Kimley»Horn				(R-X)				Void:	Checked By:	Subset Sheet:	Sheet Number 27			

K:\DEVELOPMENT\2022\1003-Roll Plan\CO-42 - CL.dwg 12/20/2022 8:33 AM
THIS DOCUMENT CONTAINS THE CONCEPTS AND DESIGN PRESENTED HEREIN, AS AN INSTRUMENT OF SERVICE, IS INTENDED ONLY FOR THE SPECIFIC PURPOSE AND SCOPE FOR WHICH IT WAS PREPARED. REUSE OF ANY INFORMATION CONTAINED HEREIN FOR ANY OTHER PROJECT WITHOUT THE WRITTEN AUTHORIZATION AND SUPERVISION OF KIMLEY-HORN AND ASSOCIATES, INC. SHALL BE WITHOUT LIABILITY TO KIMLEY-HORN AND ASSOCIATES, INC.

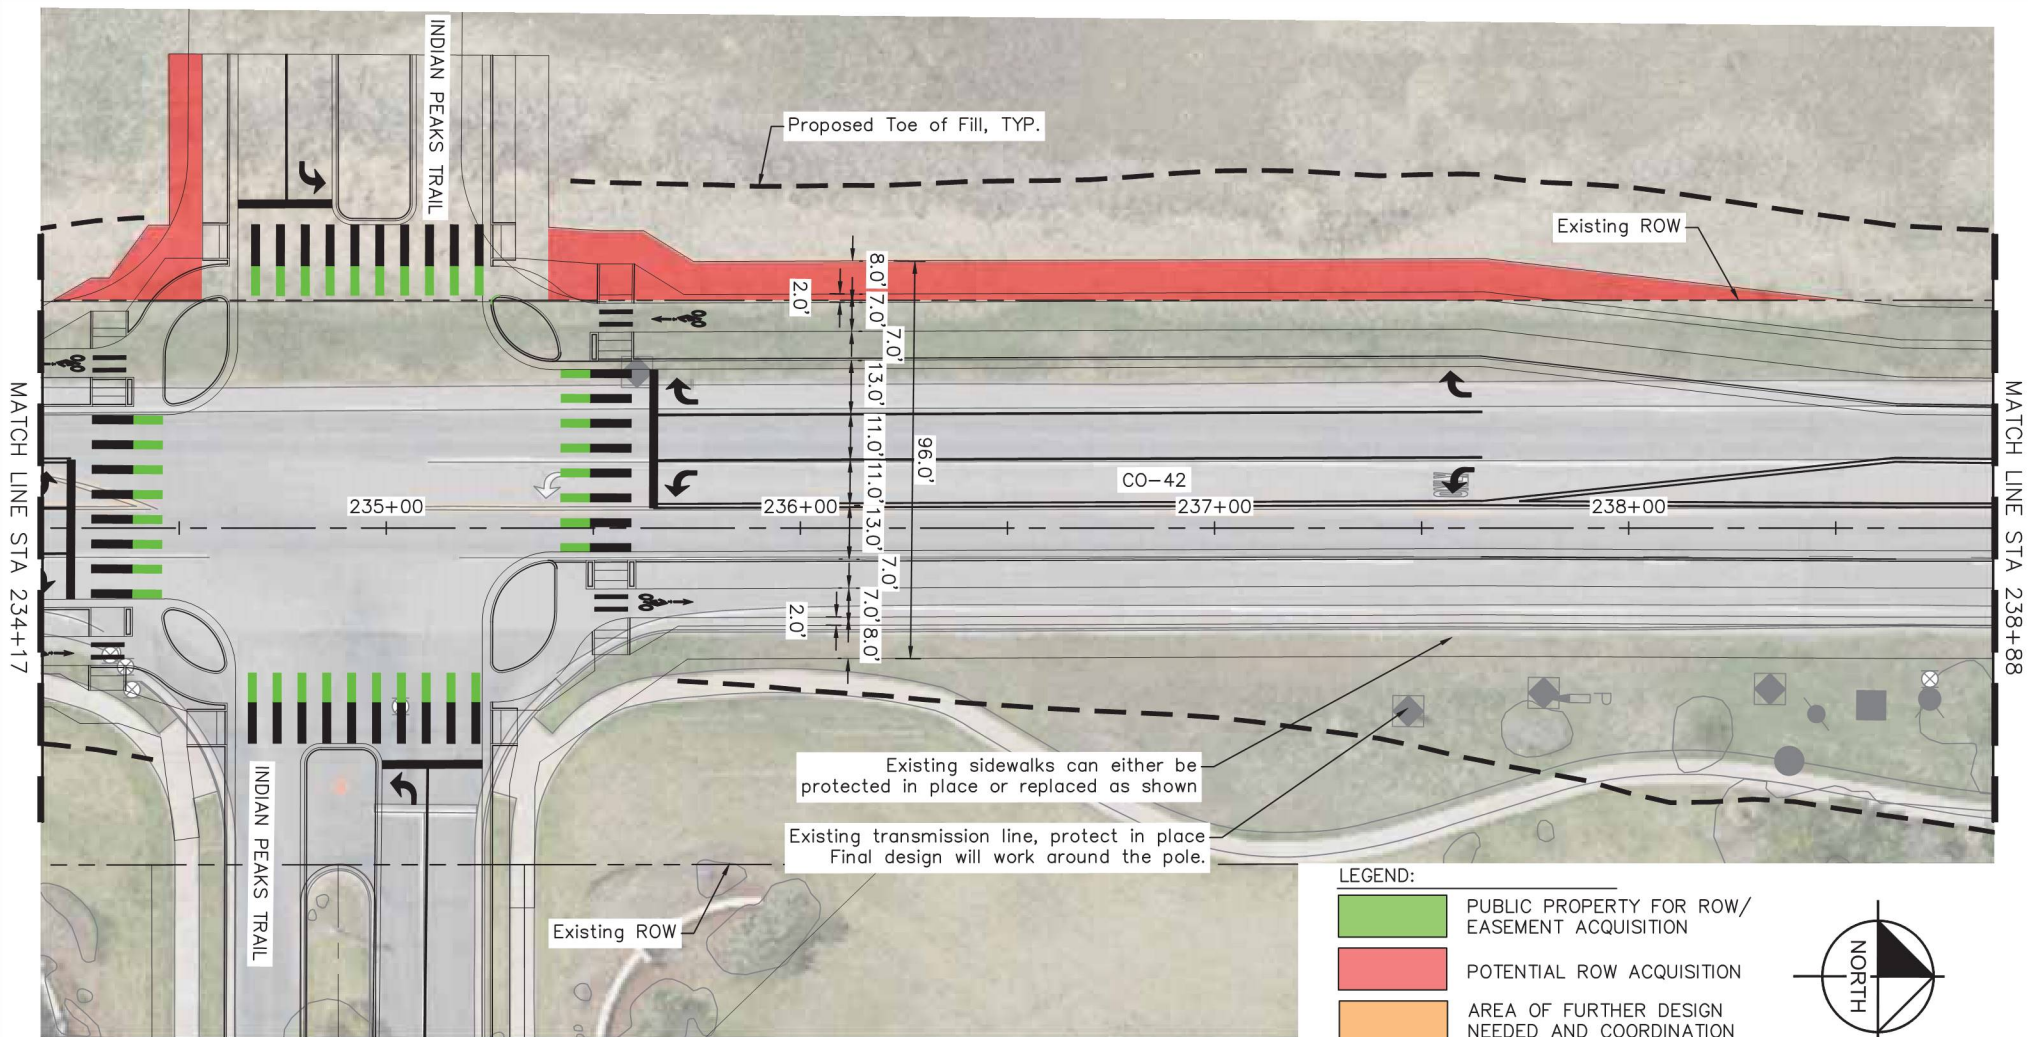


- NOTES:**
1. FINAL DESIGN CONFIGURATION EXPECTED TO HAVE CHANGES THAT CHANGES IMPACTS TO EXISTING PROPERTIES. COORDINATION WITH LANDOWNERS MUST OCCUR BEFORE FINAL DESIGN CONFIGURATION IS SET.

Print Date: November 29, 2022		FOR REVIEW ONLY NOT FOR CONSTRUCTION Kimley-Horn and Associates, Inc.		Sheet Revisions		 CITY OF LOUISVILLE 749 MAIN STREET LOUISVILLE, CO 80027 Phone: (303)666-6565 Fax:	EXHIBIT		CONCEPTUAL DESIGN PLAN		Project No./Code	
Drawing File Name:				Date:	Comments:		Init.	No Revisions:	Designer:	Sheet Subset:	CDOT #:	
Horiz. Scale:				Vert. Scale:			(R-X)				Revised:	Detailer:
		KIMLEY-HORN AND ASSOCIATES, INC. 4500 SOUTH KULTER STREET, SUITE 1000 DENVER, COLORADO 80237 (303) 228-2300		(R-X)			Void:	Checked By:	Subset Sheet:	Sheet Number 28		

K:\DEVELOPMENT\09646002 - Louisville - Future42\CA00\Exhibit\2022-1003-Roll Plan\CA00-CO 42 - CL.dwg Wjw, Olin 12/20/2022 8:33 AM
THIS DOCUMENT, INCLUDING ALL THE CONTENTS AND DESIGN PRESENTED HEREIN, IS PREPARED ONLY FOR THE SPECIFIC PURPOSE AND CANNOT BE USED FOR ANY OTHER PURPOSE. IT SHALL BE WITHOUT LIABILITY TO KIMLEY-HORN AND ASSOCIATES, INC.

MATCH LINE STA 238+88

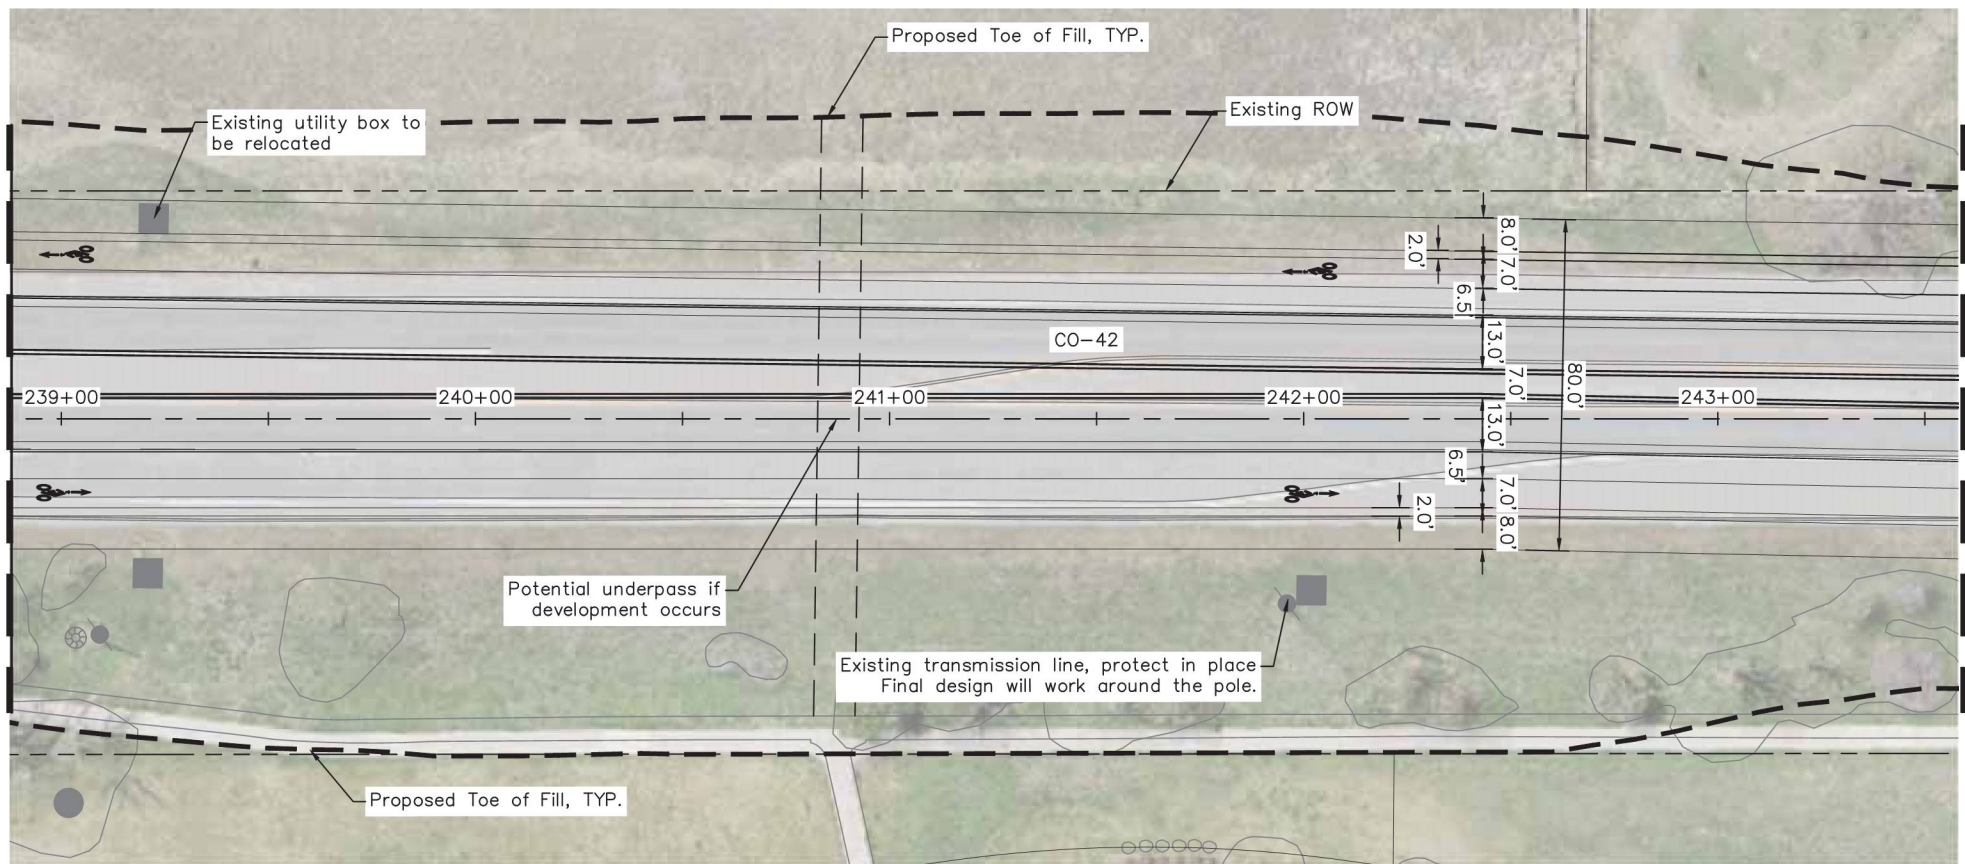


MATCH LINE STA 243+59

NOTES:

1. FINAL DESIGN CONFIGURATION EXPECTED TO HAVE CHANGES THAT CHANGES IMPACTS TO EXISTING PROPERTIES. COORDINATION WITH LANDOWNERS MUST OCCUR BEFORE FINAL DESIGN CONFIGURATION IS SET.

LEGEND:

- PUBLIC PROPERTY FOR ROW/ EASEMENT ACQUISITION
- POTENTIAL ROW ACQUISITION
- AREA OF FURTHER DESIGN NEEDED AND COORDINATION WITH ADJACENT LANDOWNERS
- PROPOSED TRAFFIC SIGNAL

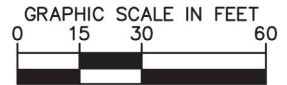

Print Date: November 29, 2022

Drawing File Name:

Horiz. Scale:

Vert. Scale:

Kimley»Horn

KIMLEY-HORN AND ASSOCIATES, INC.
4502 SOUTH KILPATRICK STREET,
SUITE 1000
DENVER, COLORADO 80237
(303) 298-2300

NOT FOR REVIEW ONLY
NOT FOR CONSTRUCTION
Kimley»Horn
Kimley-Horn and Associates, Inc.

Sheet Revisions

Date:	Comments:	Init.
(R-X)		
(R-X)		
(R-X)		



CITY OF LOUISVILLE
749 MAIN STREET
LOUISVILLE, CO 80027
Phone: (303)666-6565
Fax:

EXHIBIT

No Revisions:

Revised:

Void:

CONCEPTUAL DESIGN PLAN

Designer:

Detailer:

Checked By:

Sheet Subset:

Subset Sheet:

Project No./Code


CDOT #:

COL #:

Sheet Number **29**

K:\DEVELOPMENT\096480002 - Louisville - Future42\CA00\Exhibit\2022-1003-Roll Plan\CA-CO 42 - CL.dwg Wjw, olivia 12/20/2022 8:33 AM
THIS DOCUMENT, INCLUDING THE CONCEPTS AND DESIGN PRESENTED HEREIN, IS PREPARED ONLY FOR THE SPECIFIC PURPOSE AND CLIENT FOR WHICH IT WAS PREPARED. REUSE OF ANY INFORMATION HEREIN IN ANY OTHER PROJECT OR FOR ANY OTHER PURPOSE WITHOUT THE WRITTEN AUTHORIZATION AND SUPERVISION OF KIMLEY-HORN AND ASSOCIATES, INC. SHALL BE WITHOUT LIABILITY TO KIMLEY-HORN AND ASSOCIATES, INC.

MATCH LINE STA 243+59

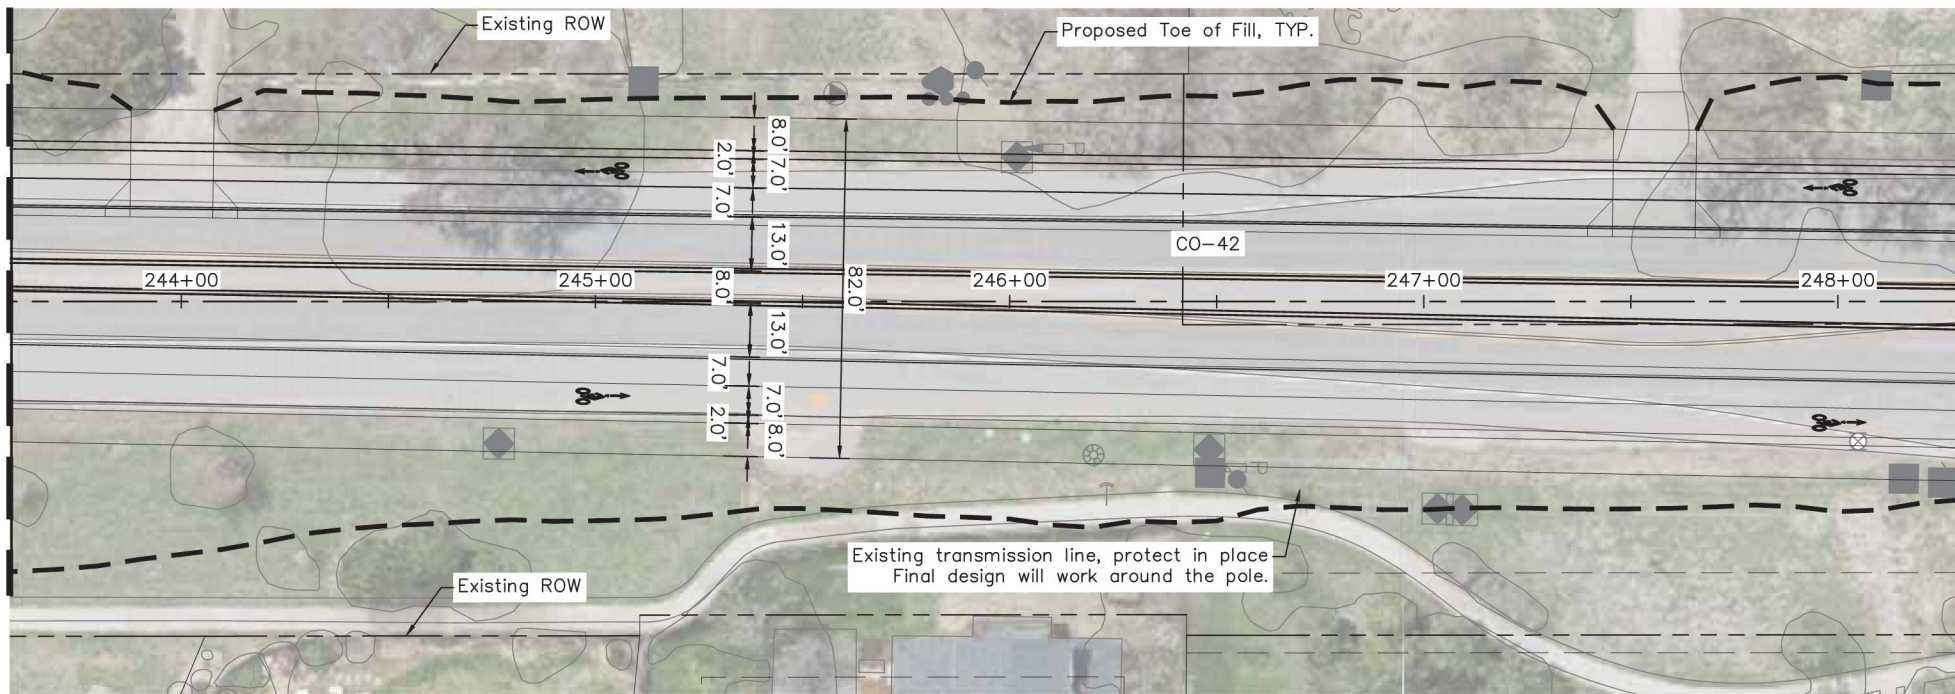

MATCH LINE STA 248+30

NOTES:

1. FINAL DESIGN CONFIGURATION EXPECTED TO HAVE CHANGES THAT CHANGES IMPACTS TO EXISTING PROPERTIES. COORDINATION WITH LANDOWNERS MUST OCCUR BEFORE FINAL DESIGN CONFIGURATION IS SET.

LEGEND:

- PUBLIC PROPERTY FOR ROW/ EASEMENT ACQUISITION
- POTENTIAL ROW ACQUISITION
- AREA OF FURTHER DESIGN NEEDED AND COORDINATION WITH ADJACENT LANDOWNERS
- PROPOSED TRAFFIC SIGNAL



Print Date: November 29, 2022

Drawing File Name:

Horiz. Scale: Vert. Scale:

Kimley»Horn

KIMLEY-HORN AND ASSOCIATES, INC.
4502 SOUTH ILSTED STREET,
SUITE 1000
DENVER, COLORADO 80237
(303) 298-2300

NOT FOR REVIEW ONLY
NOT FOR CONSTRUCTION
Kimley»Horn
Kimley-Horn and Associates, Inc.

Sheet Revisions

Date:	Comments:	Init.
(R-X)		
(R-X)		
(R-X)		
(R-X)		



CITY OF LOUISVILLE
749 MAIN STREET
LOUISVILLE, CO 80027
Phone: (303)666-6565
Fax:

EXHIBIT

No Revisions:

Revised:

Void:

CONCEPTUAL DESIGN PLAN

Designer:

Detailer:

Checked By:

Sheet Subset:

Subset Sheet:

Project No./Code


CDOT #:

COL #:

Sheet Number **30**

K:\DEVELOPMENT\096480002 - Louisville - Future42\CA00\Exhibit\2022-1003-Roll Plan\CA-CO 42 - CL.dwg Wjw, Olivia 12/20/2022 8:33 AM

MATCH LINE STA 248+30

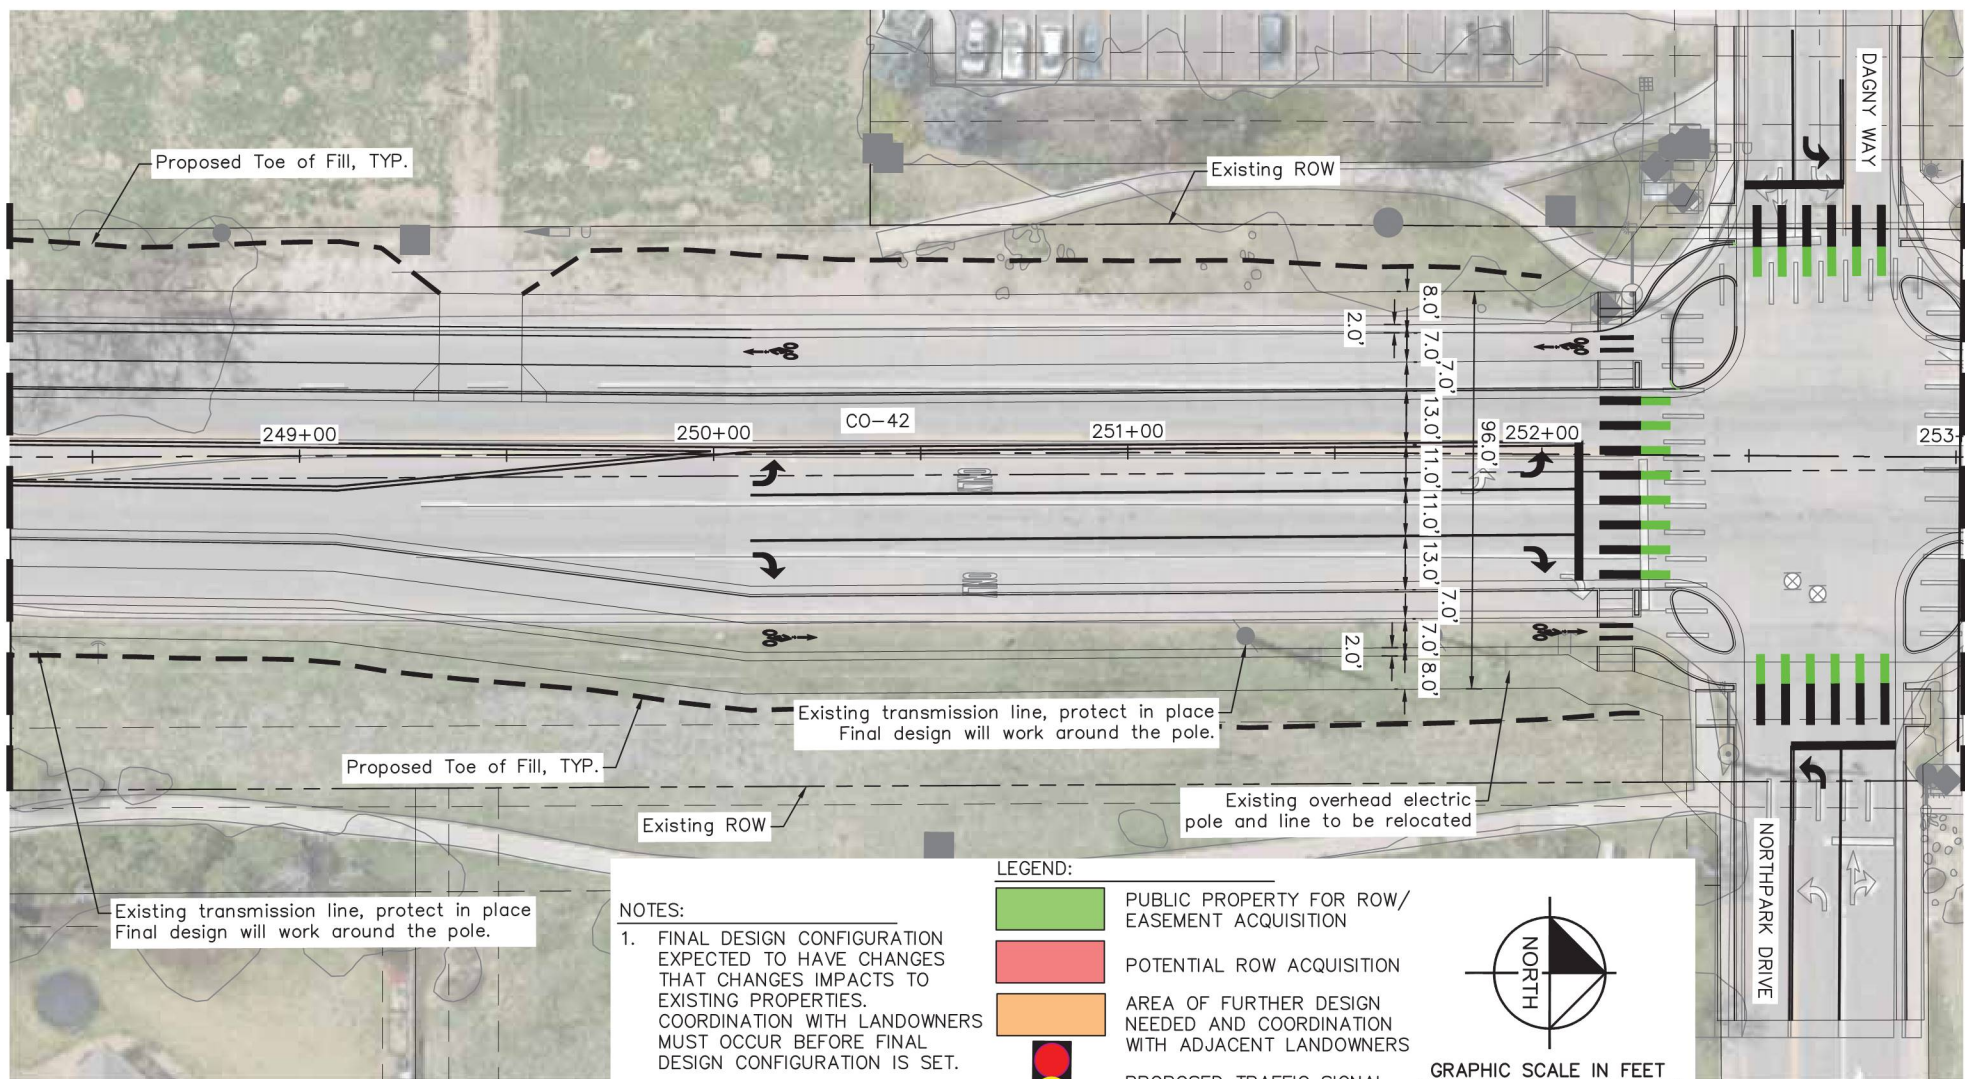

MATCH LINE STA 253+01

NOTES:

1. FINAL DESIGN CONFIGURATION EXPECTED TO HAVE CHANGES THAT CHANGES IMPACTS TO EXISTING PROPERTIES. COORDINATION WITH LANDOWNERS MUST OCCUR BEFORE FINAL DESIGN CONFIGURATION IS SET.

LEGEND:

- PUBLIC PROPERTY FOR ROW/ EASEMENT ACQUISITION
- POTENTIAL ROW ACQUISITION
- AREA OF FURTHER DESIGN NEEDED AND COORDINATION WITH ADJACENT LANDOWNERS
- PROPOSED TRAFFIC SIGNAL



Print Date: November 29, 2022

Drawing File Name:
Horiz. Scale: Vert. Scale:
Kimley»Horn
KIMLEY-HORN AND ASSOCIATES, INC.
4502 SOUTH ILSTED STREET,
SUITE 1000
DENVER, COLORADO 80237
(303) 228-2300

NOT FOR REVIEW ONLY
NOT FOR CONSTRUCTION
Kimley»Horn
Kimley-Horn and Associates, Inc.

Sheet Revisions		
Date:	Comments:	Init.
(R-X)		
(R-X)		
(R-X)		




CITY OF LOUISVILLE
749 MAIN STREET
LOUISVILLE, CO 80027
Phone: (303)666-6565
Fax:

EXHIBIT	
No Revisions:	
Revised:	
Void:	

CONCEPTUAL DESIGN PLAN	
Designer:	Sheet Subset:
Detailer:	
Checked By:	Subset Sheet:

Project No./Code	
CDOT #:	
COL #:	
Sheet Number	31

K:\DEVELOPMENT\09646002 - Louisville - Future42 CAD\00\Exhibit\2022-1003-Roll Plan\VC-CO 42 - CL.dwg Wjw, Oliva 12/20/2022 8:33 AM
THIS DOCUMENT, INCLUDING ALL THE CONTENTS AND DESIGN PRESENTED HEREIN, IS PREPARED ONLY FOR THE SPECIFIC PURPOSE AND CLIENT FOR WHOM IT WAS PREPARED. REUSE OF AND ADAPTS RELEASE OF THE DOCUMENT WITHOUT WRITTEN AUTHORIZATION AND ASSUMPTION BY KIMLEY-HORN AND ASSOCIATES, INC. SHALL BE WITHOUT LIABILITY TO KIMLEY-HORN AND ASSOCIATES, INC.

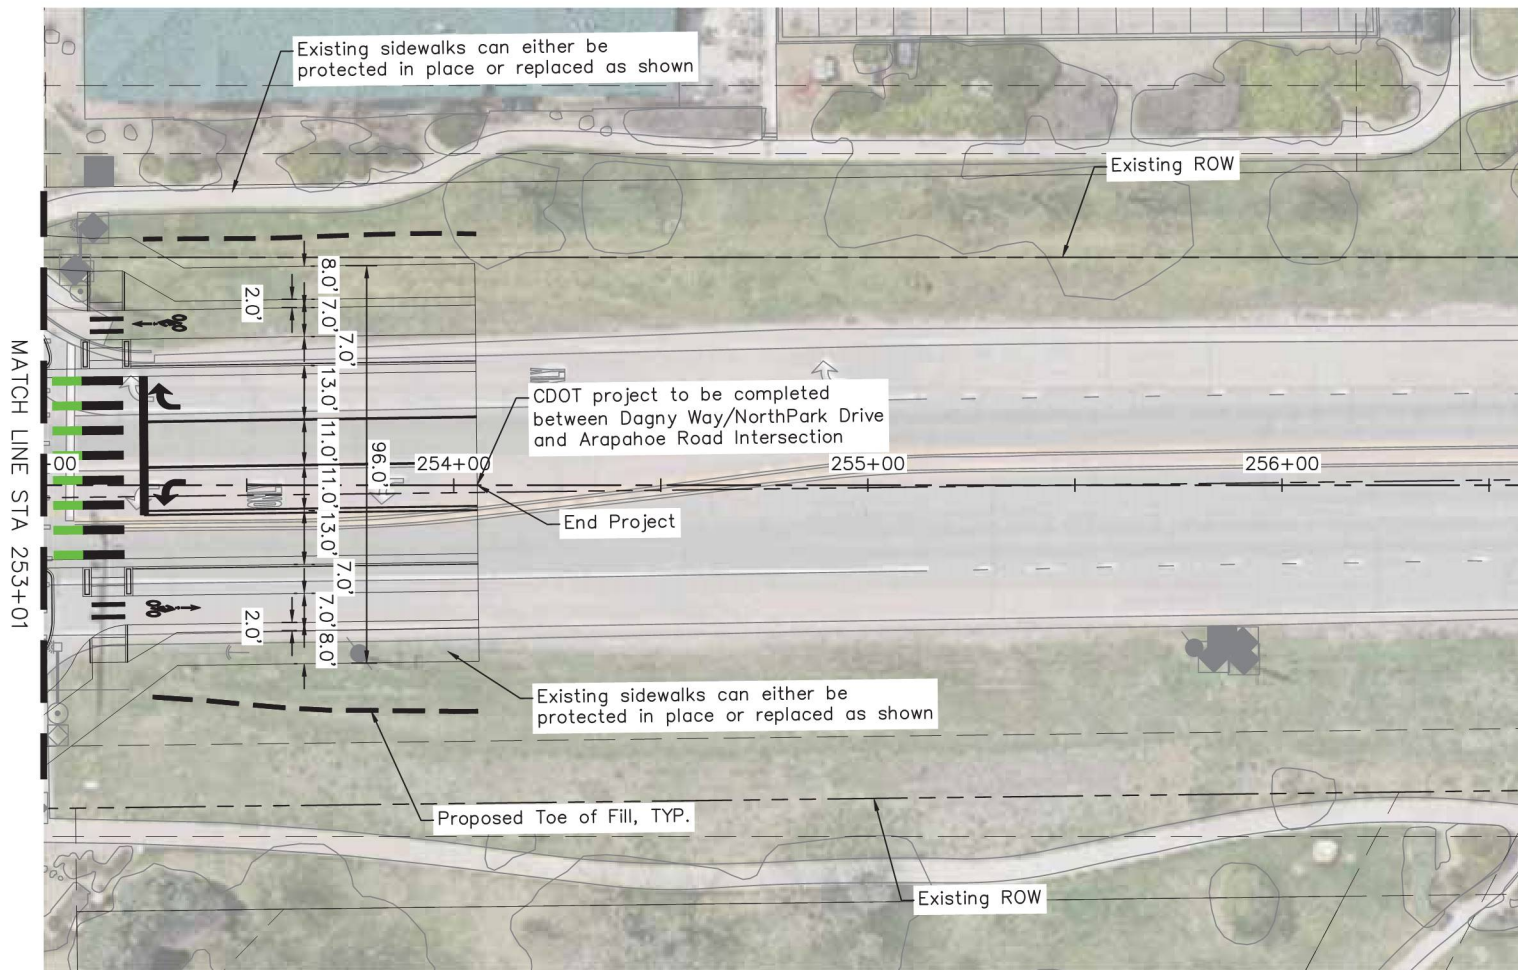


LEGEND:

- PUBLIC PROPERTY FOR ROW/ EASEMENT ACQUISITION
- POTENTIAL ROW ACQUISITION
- AREA OF FURTHER DESIGN NEEDED AND COORDINATION WITH ADJACENT LANDOWNERS
- PROPOSED TRAFFIC SIGNAL

NOTES:

1. FINAL DESIGN CONFIGURATION EXPECTED TO HAVE CHANGES THAT CHANGES IMPACTS TO EXISTING PROPERTIES. COORDINATION WITH LANDOWNERS MUST OCCUR BEFORE FINAL DESIGN CONFIGURATION IS SET.

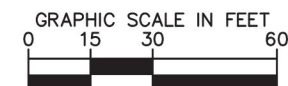

Print Date: November 29, 2022

Drawing File Name:

Horiz. Scale:

Vert. Scale:

Kimley»Horn

KIMLEY-HORN AND ASSOCIATES, INC.
4502 SOUTH ILSTED STREET,
SUITE 1000
DENVER, COLORADO 80237
(303) 298-2300

NOT FOR REVIEW ONLY
NOT FOR CONSTRUCTION
Kimley»Horn
Kimley-Horn and Associates, Inc.

Sheet Revisions

Date:	Comments:	Init.
(R-X)		
(R-X)		
(R-X)		
(R-X)		



CITY OF LOUISVILLE
749 MAIN STREET
LOUISVILLE, CO 80027
Phone: (303)666-6565
Fax:

EXHIBIT

No Revisions:

Revised:

Void:

CONCEPTUAL DESIGN PLAN

Designer:

Detailer:

Checked By:

Sheet Subset:

Subset Sheet:

Project No./Code

CDOT #:

COL #:

Sheet Number **32**