




CITY OF LOUISVILLE FRONT & CENTER PROJECT LRC MEETING #2





SEPTEMBER 11, 2025

OVERALL SITE PLAN

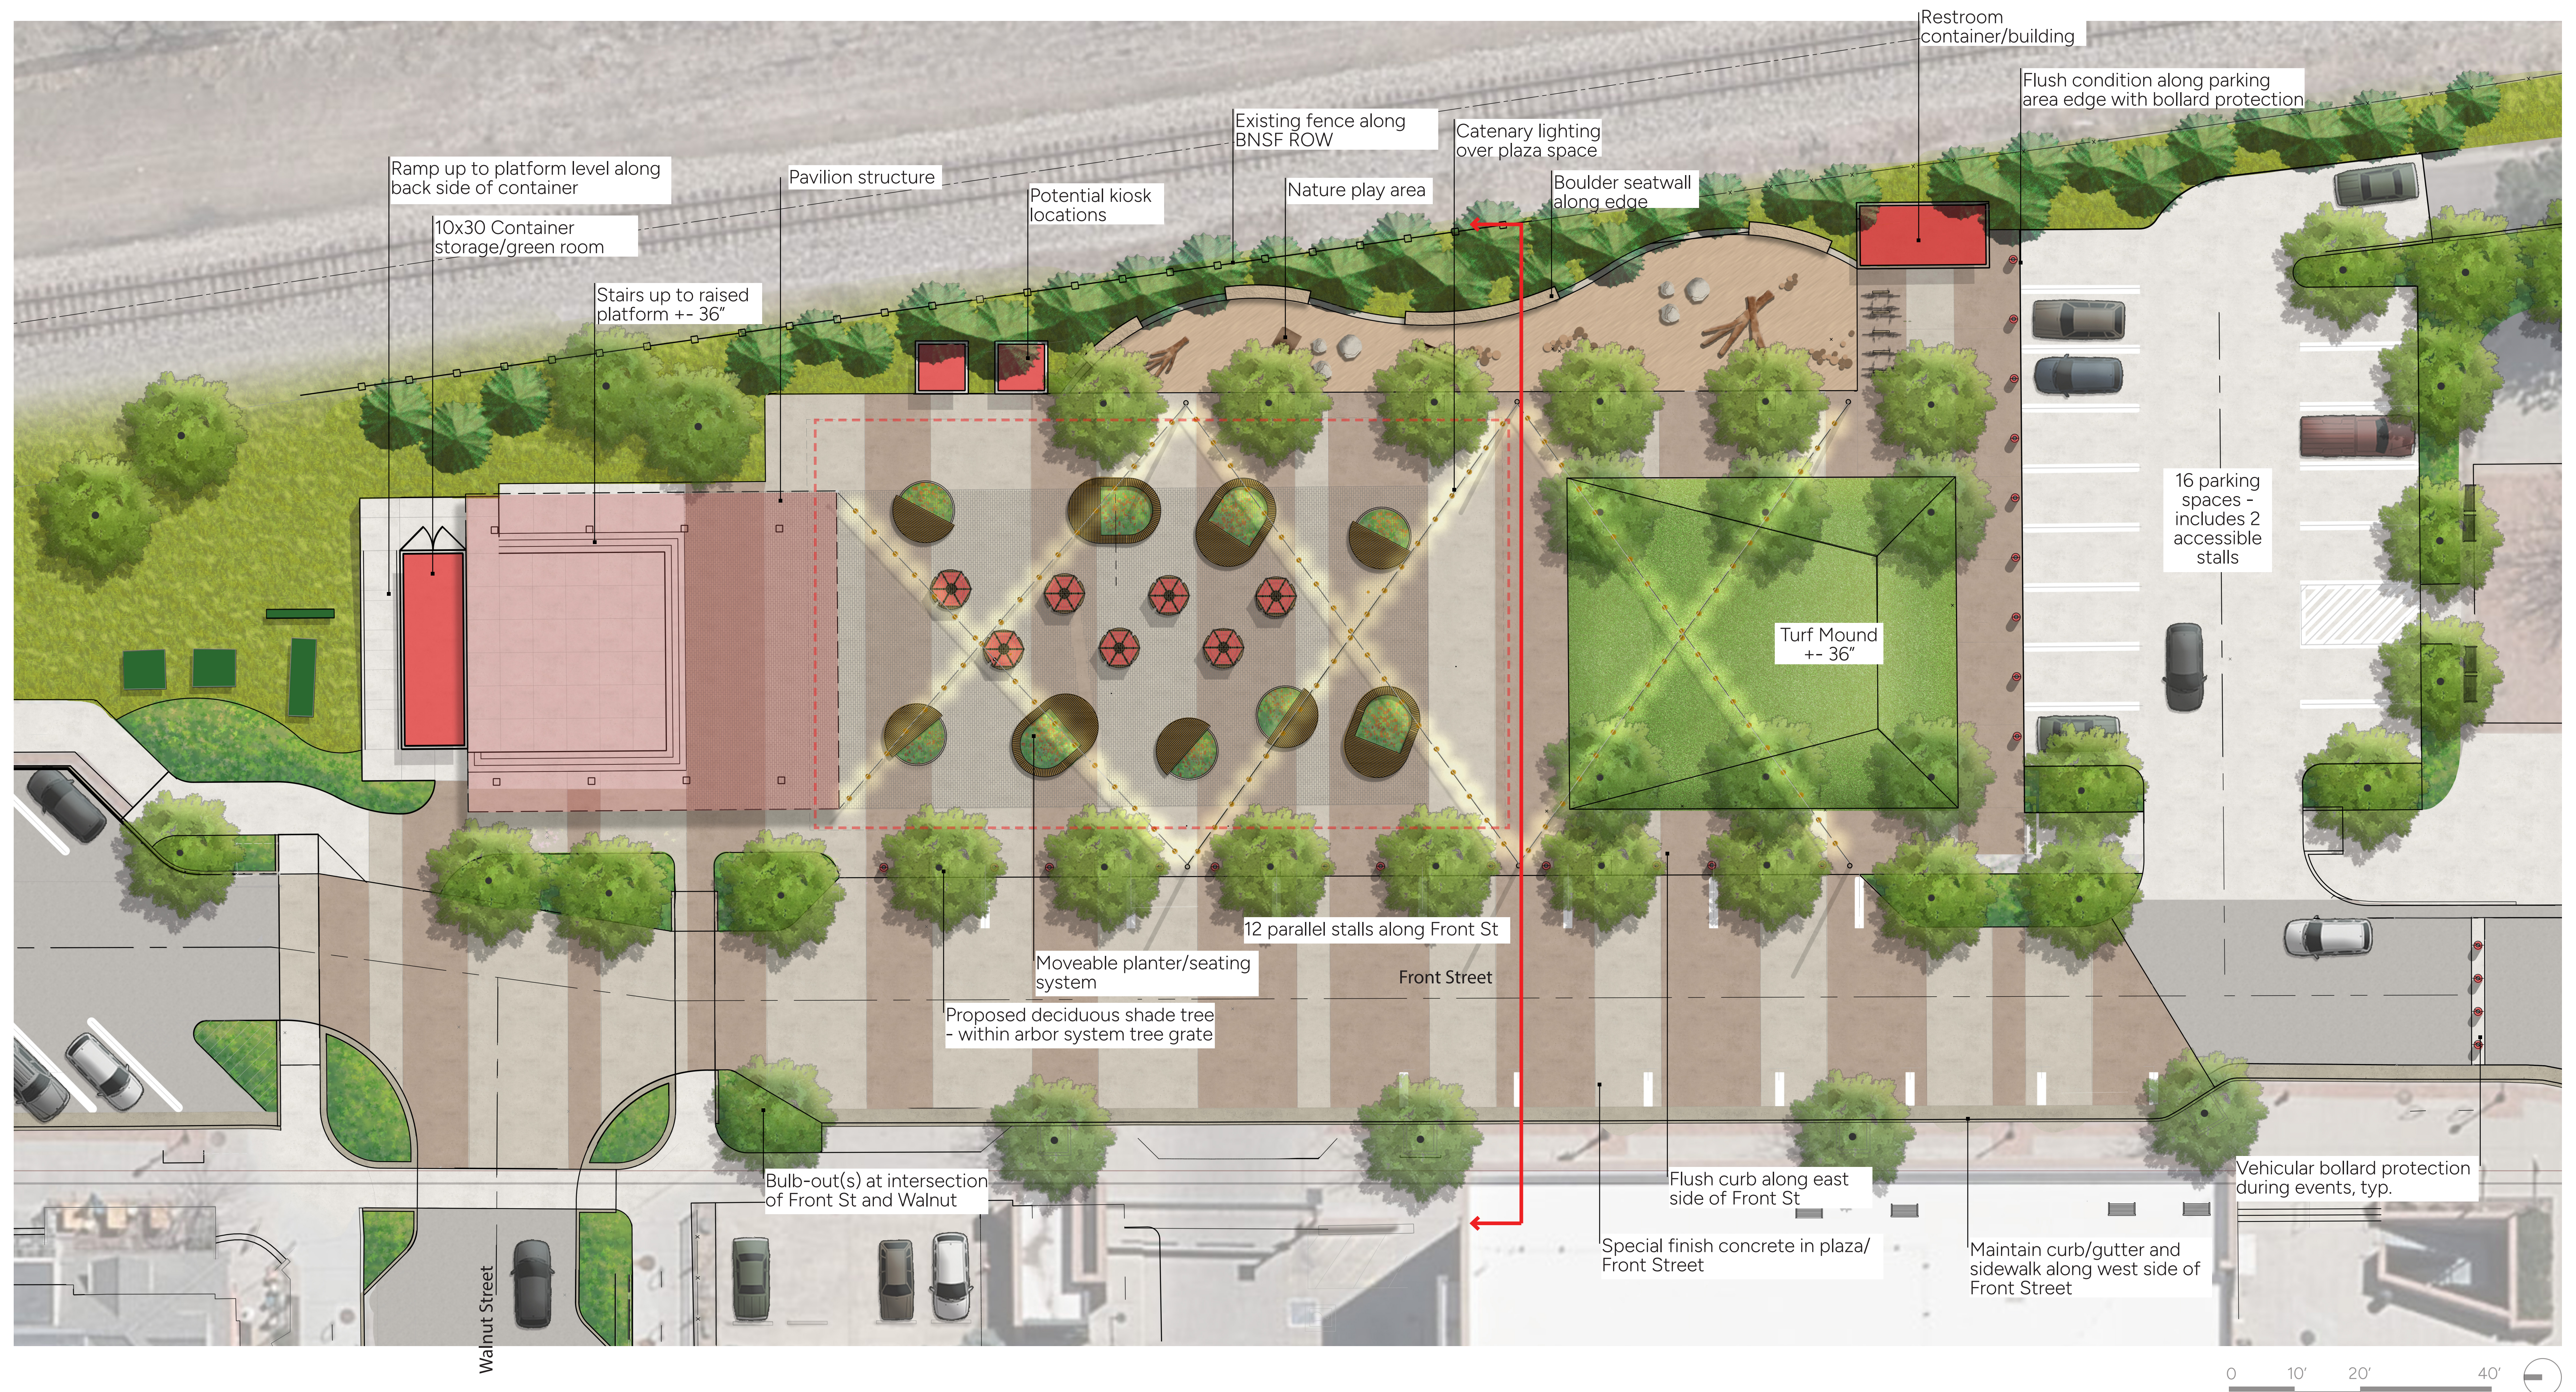

OVERALL SITE PLAN - WITH SPLASH PAD

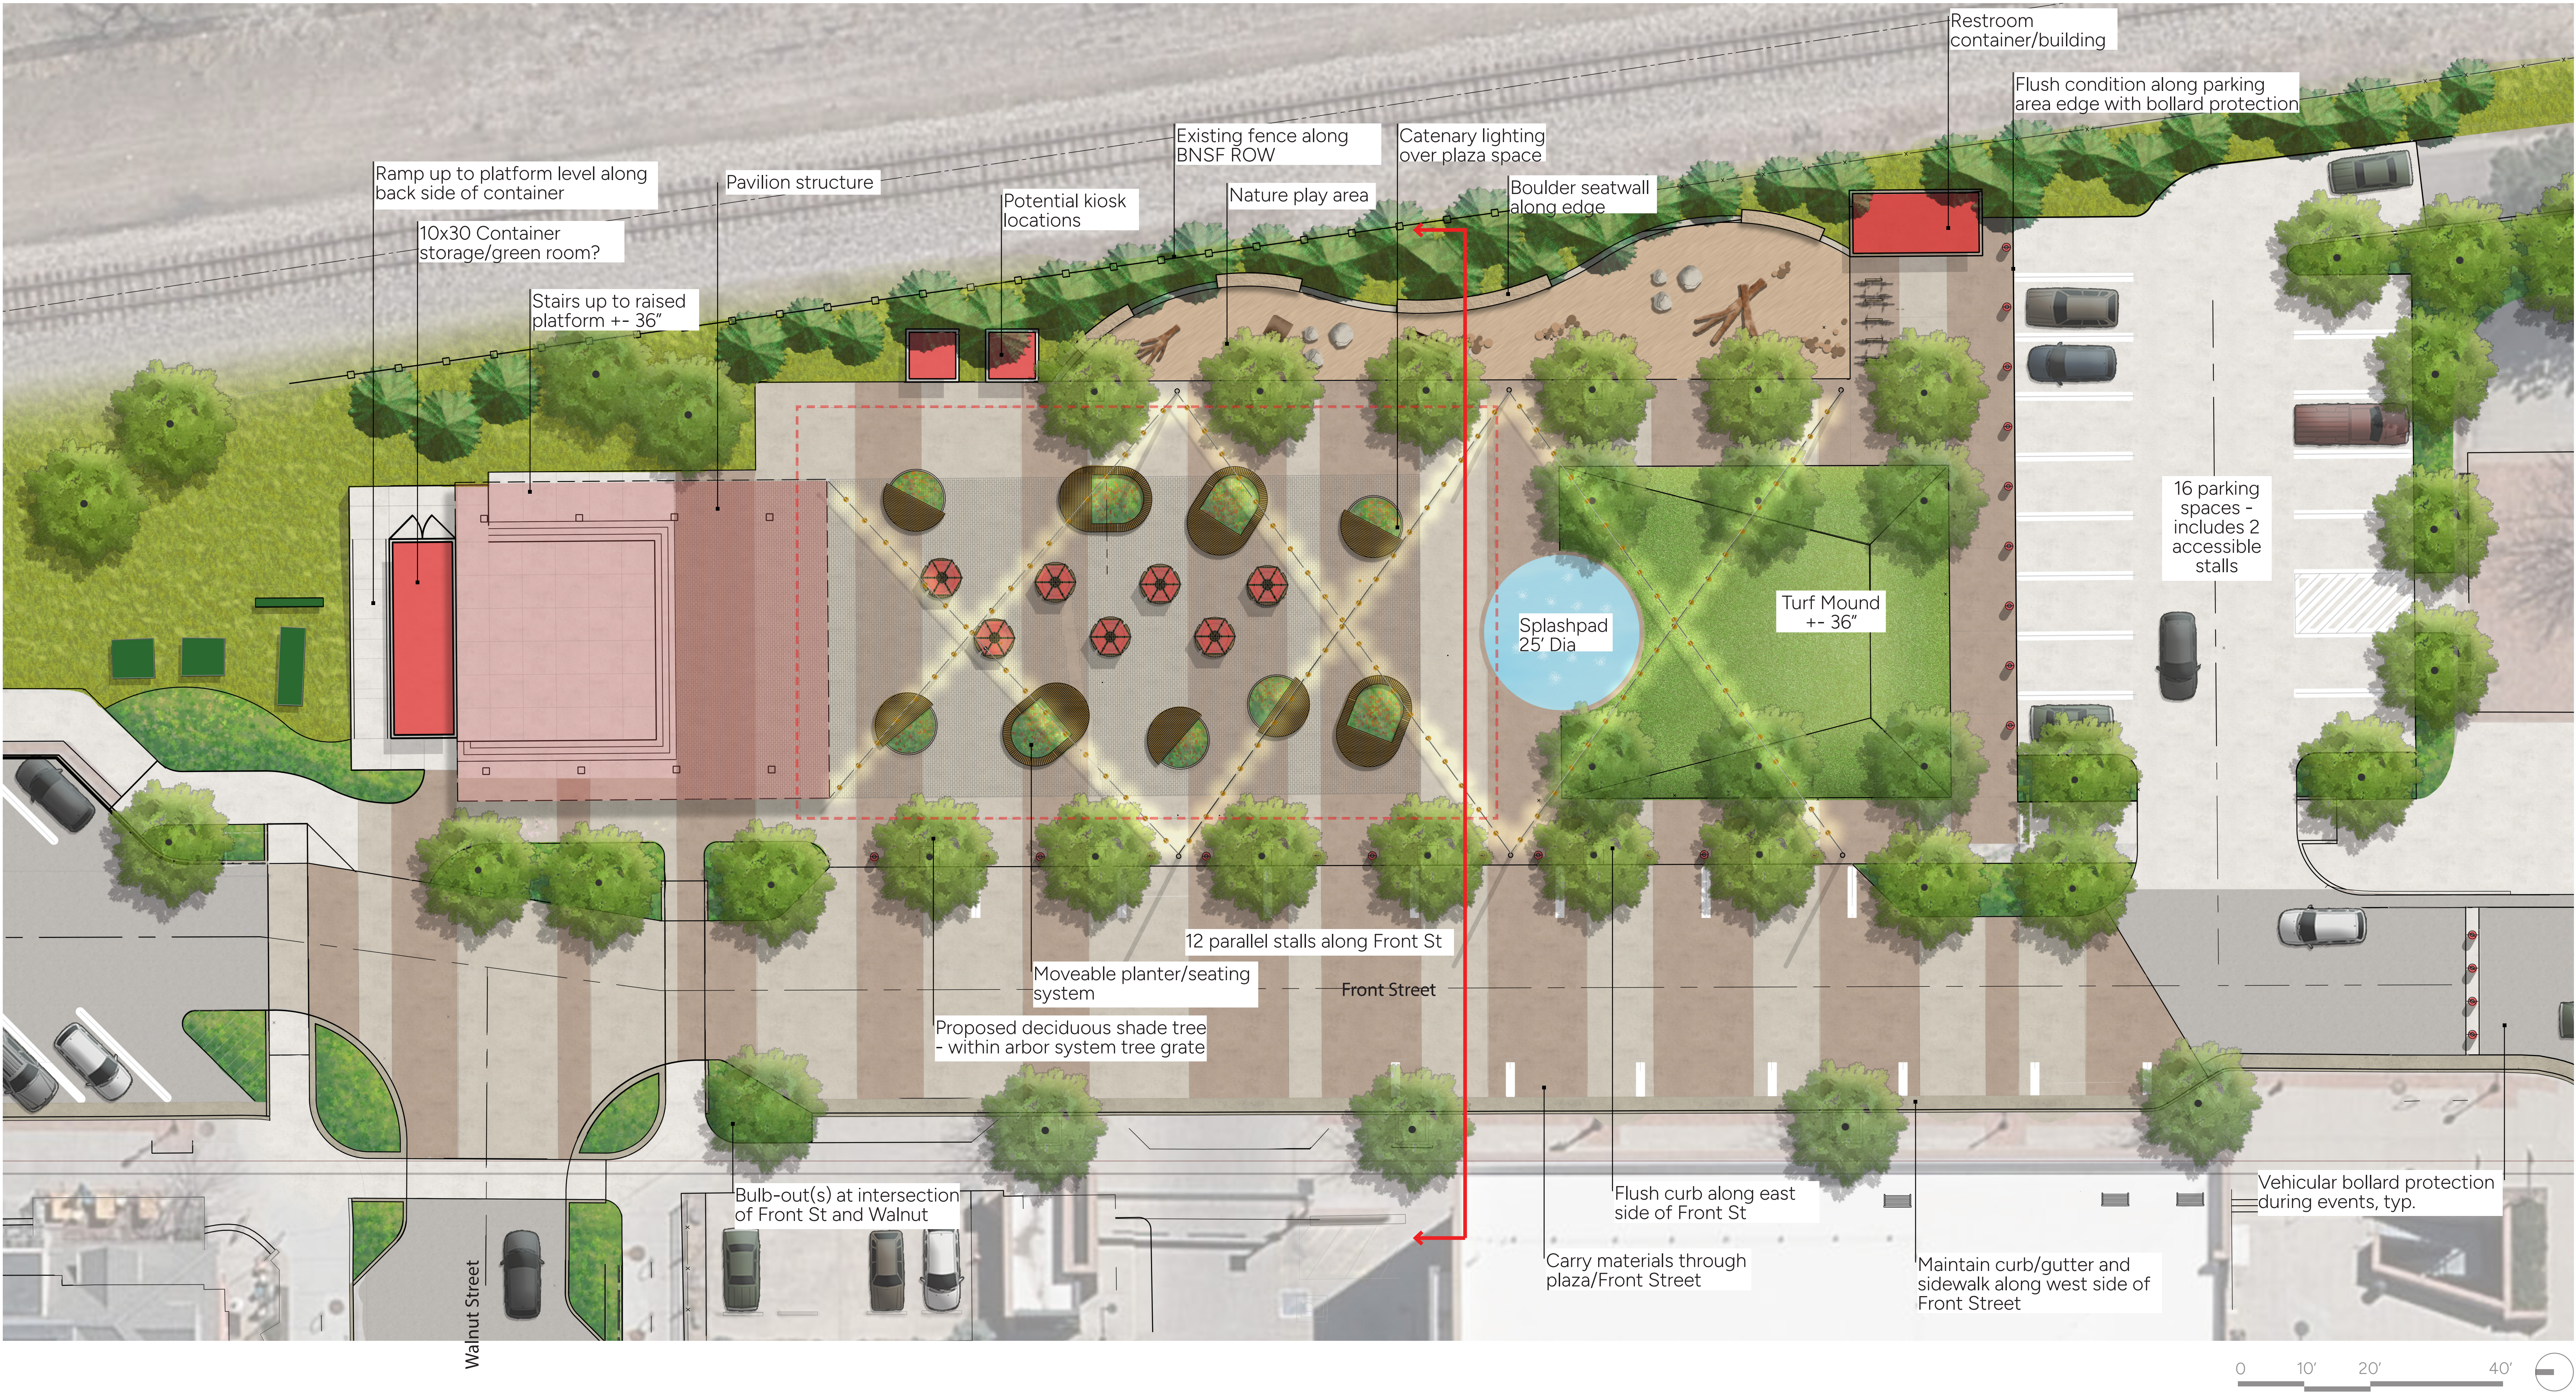

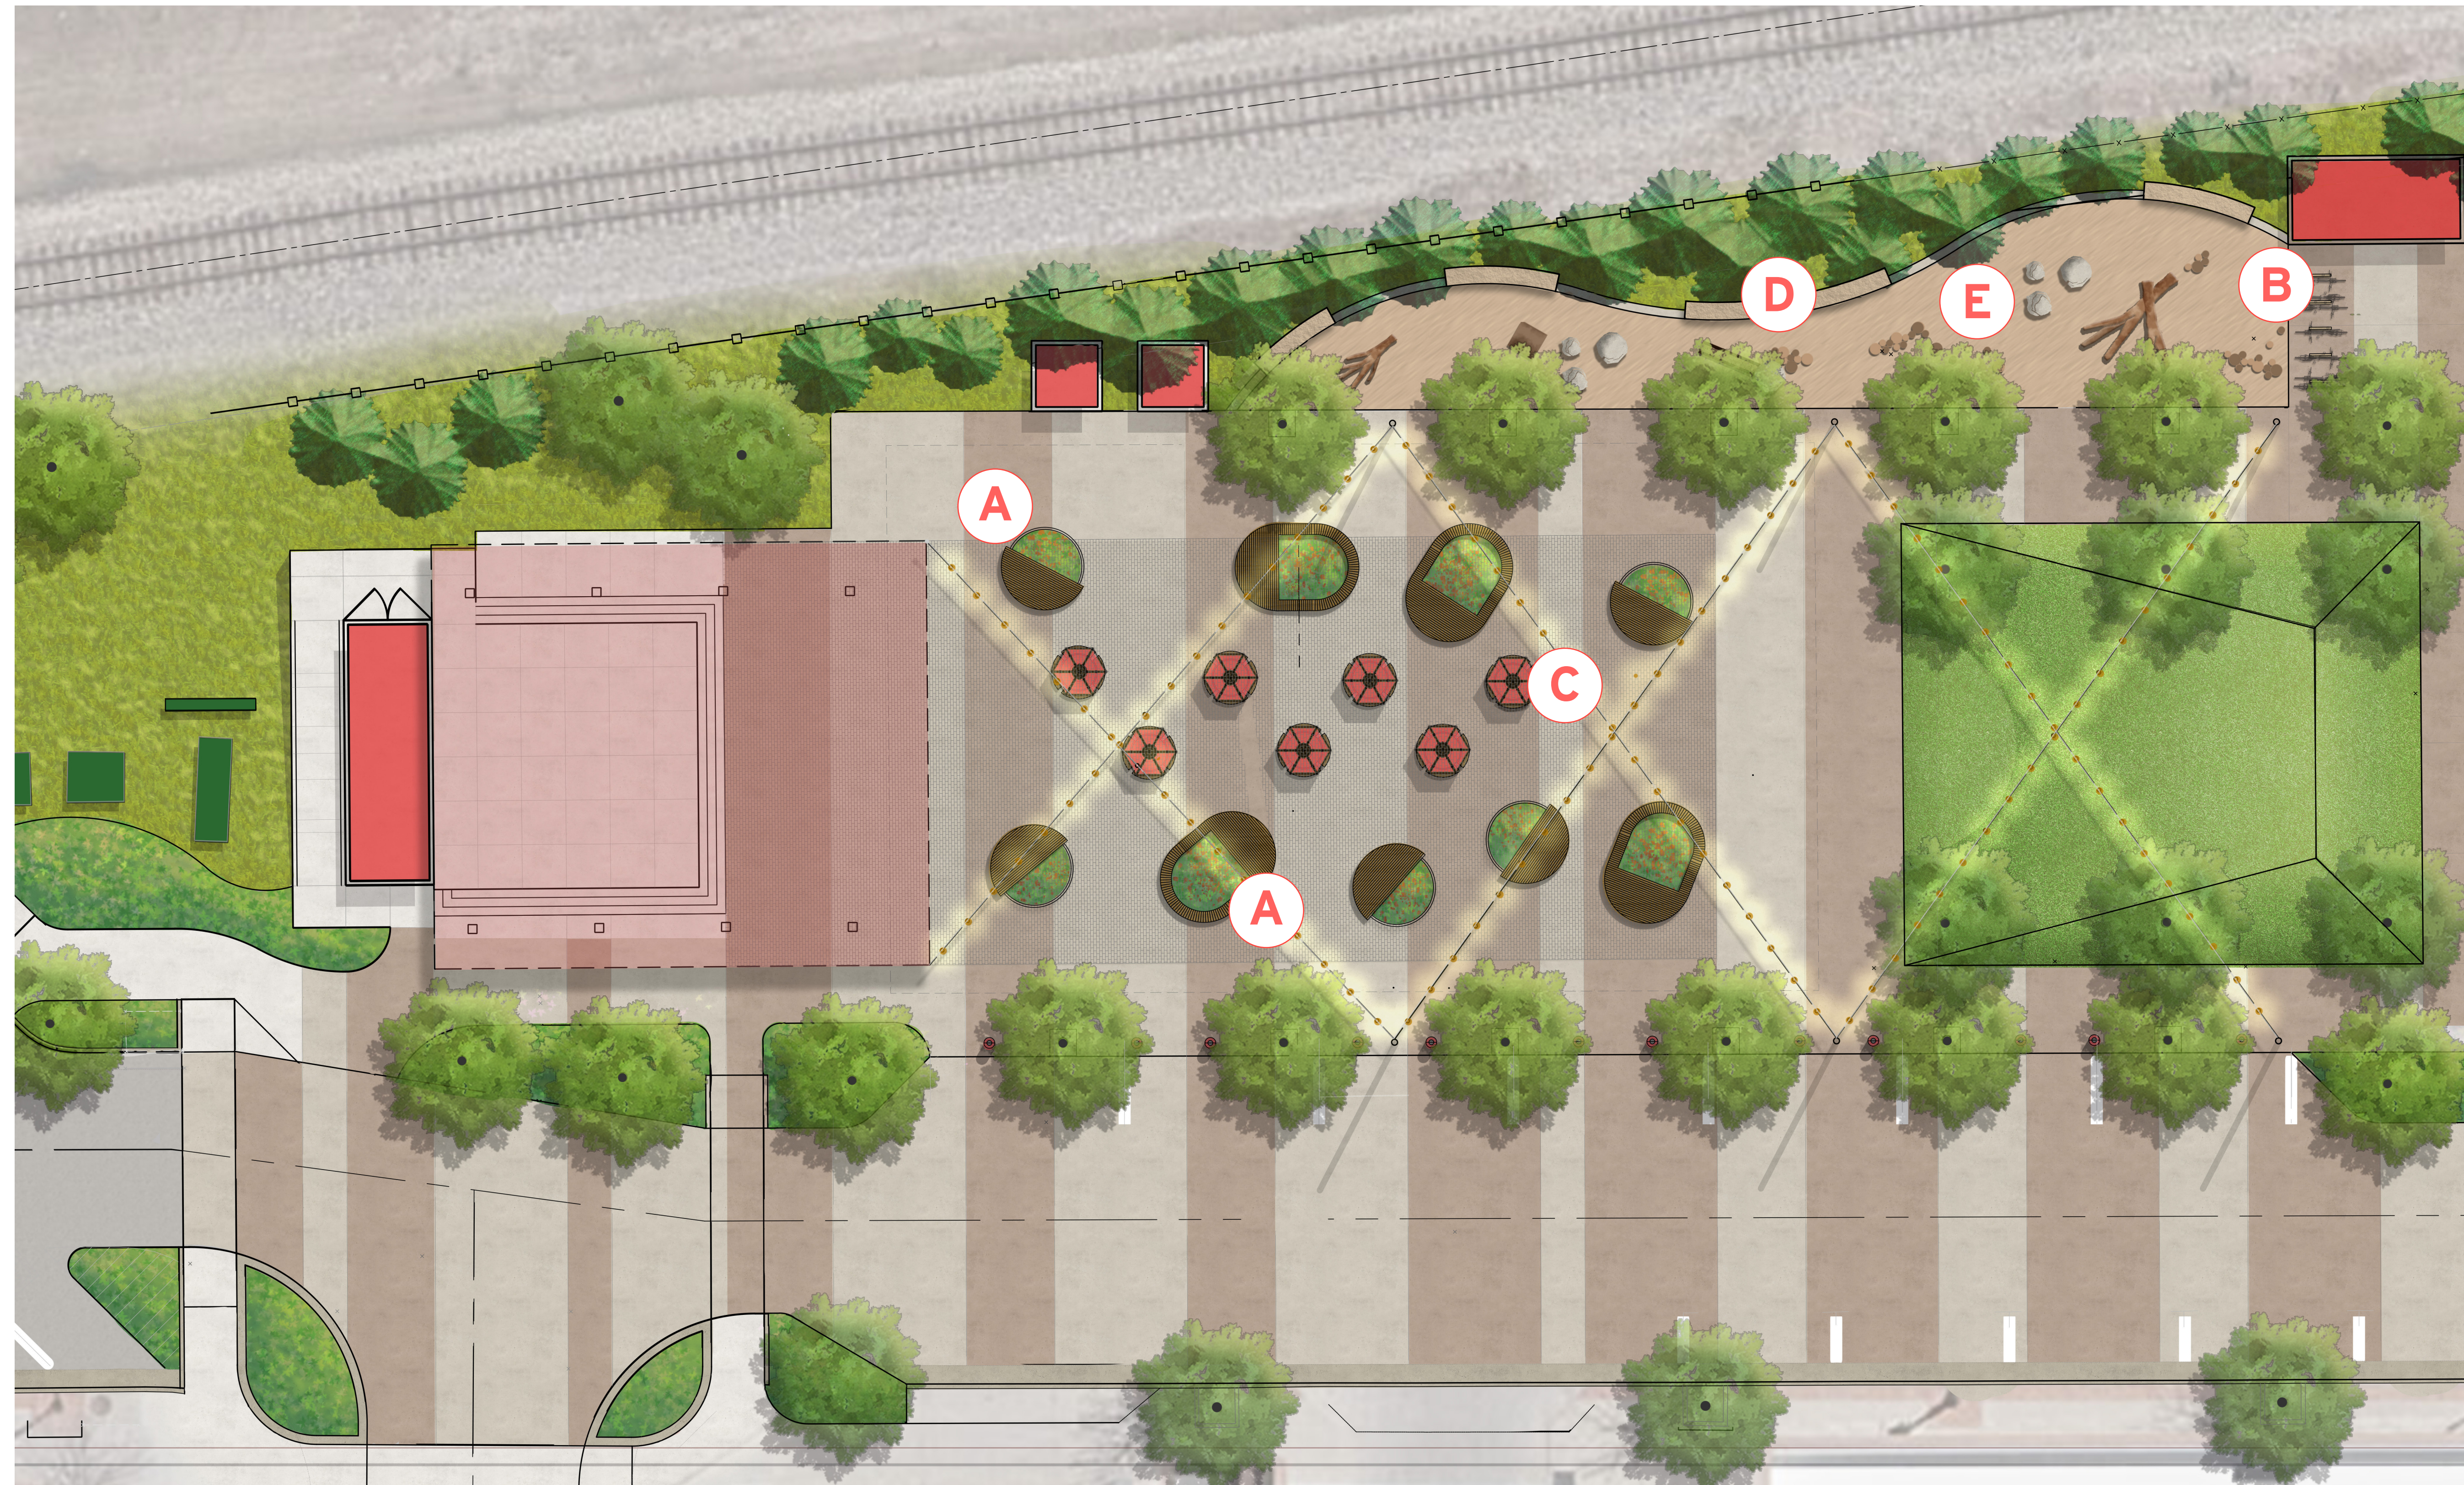


(B) STREETLIFE ROUGH & READY BIKE RACKS



(C) LANDSCAPE FORMS PATIO FURNITURE



(D) BOULDER SEATWALL

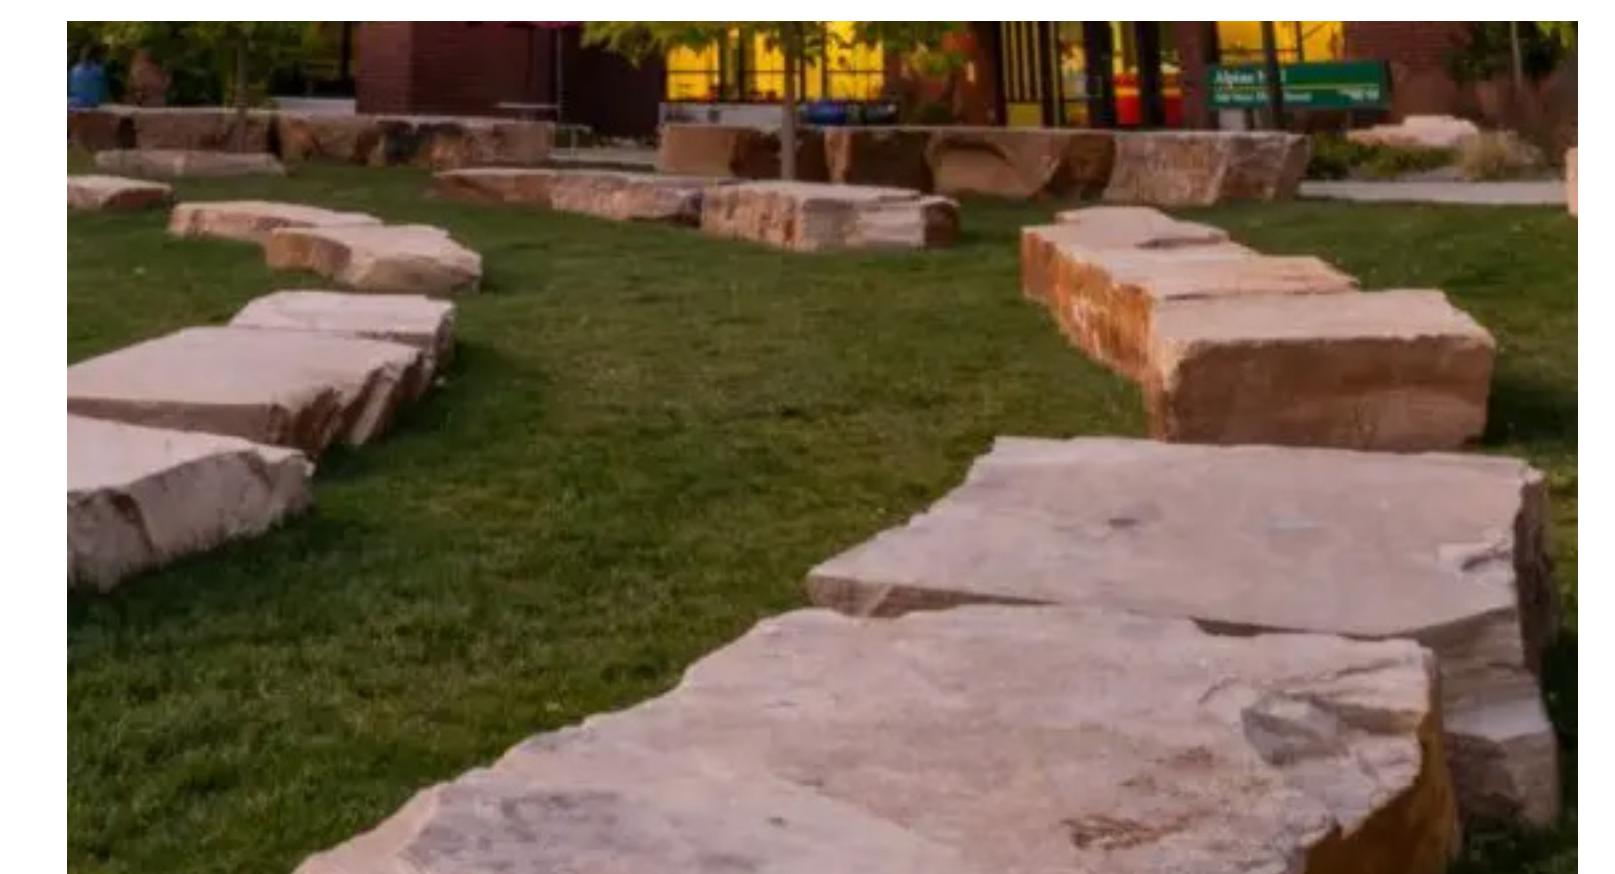



(E) NATURE PLAY



(A) STREETLIFE SOLID MOBILE GREEN ISLES



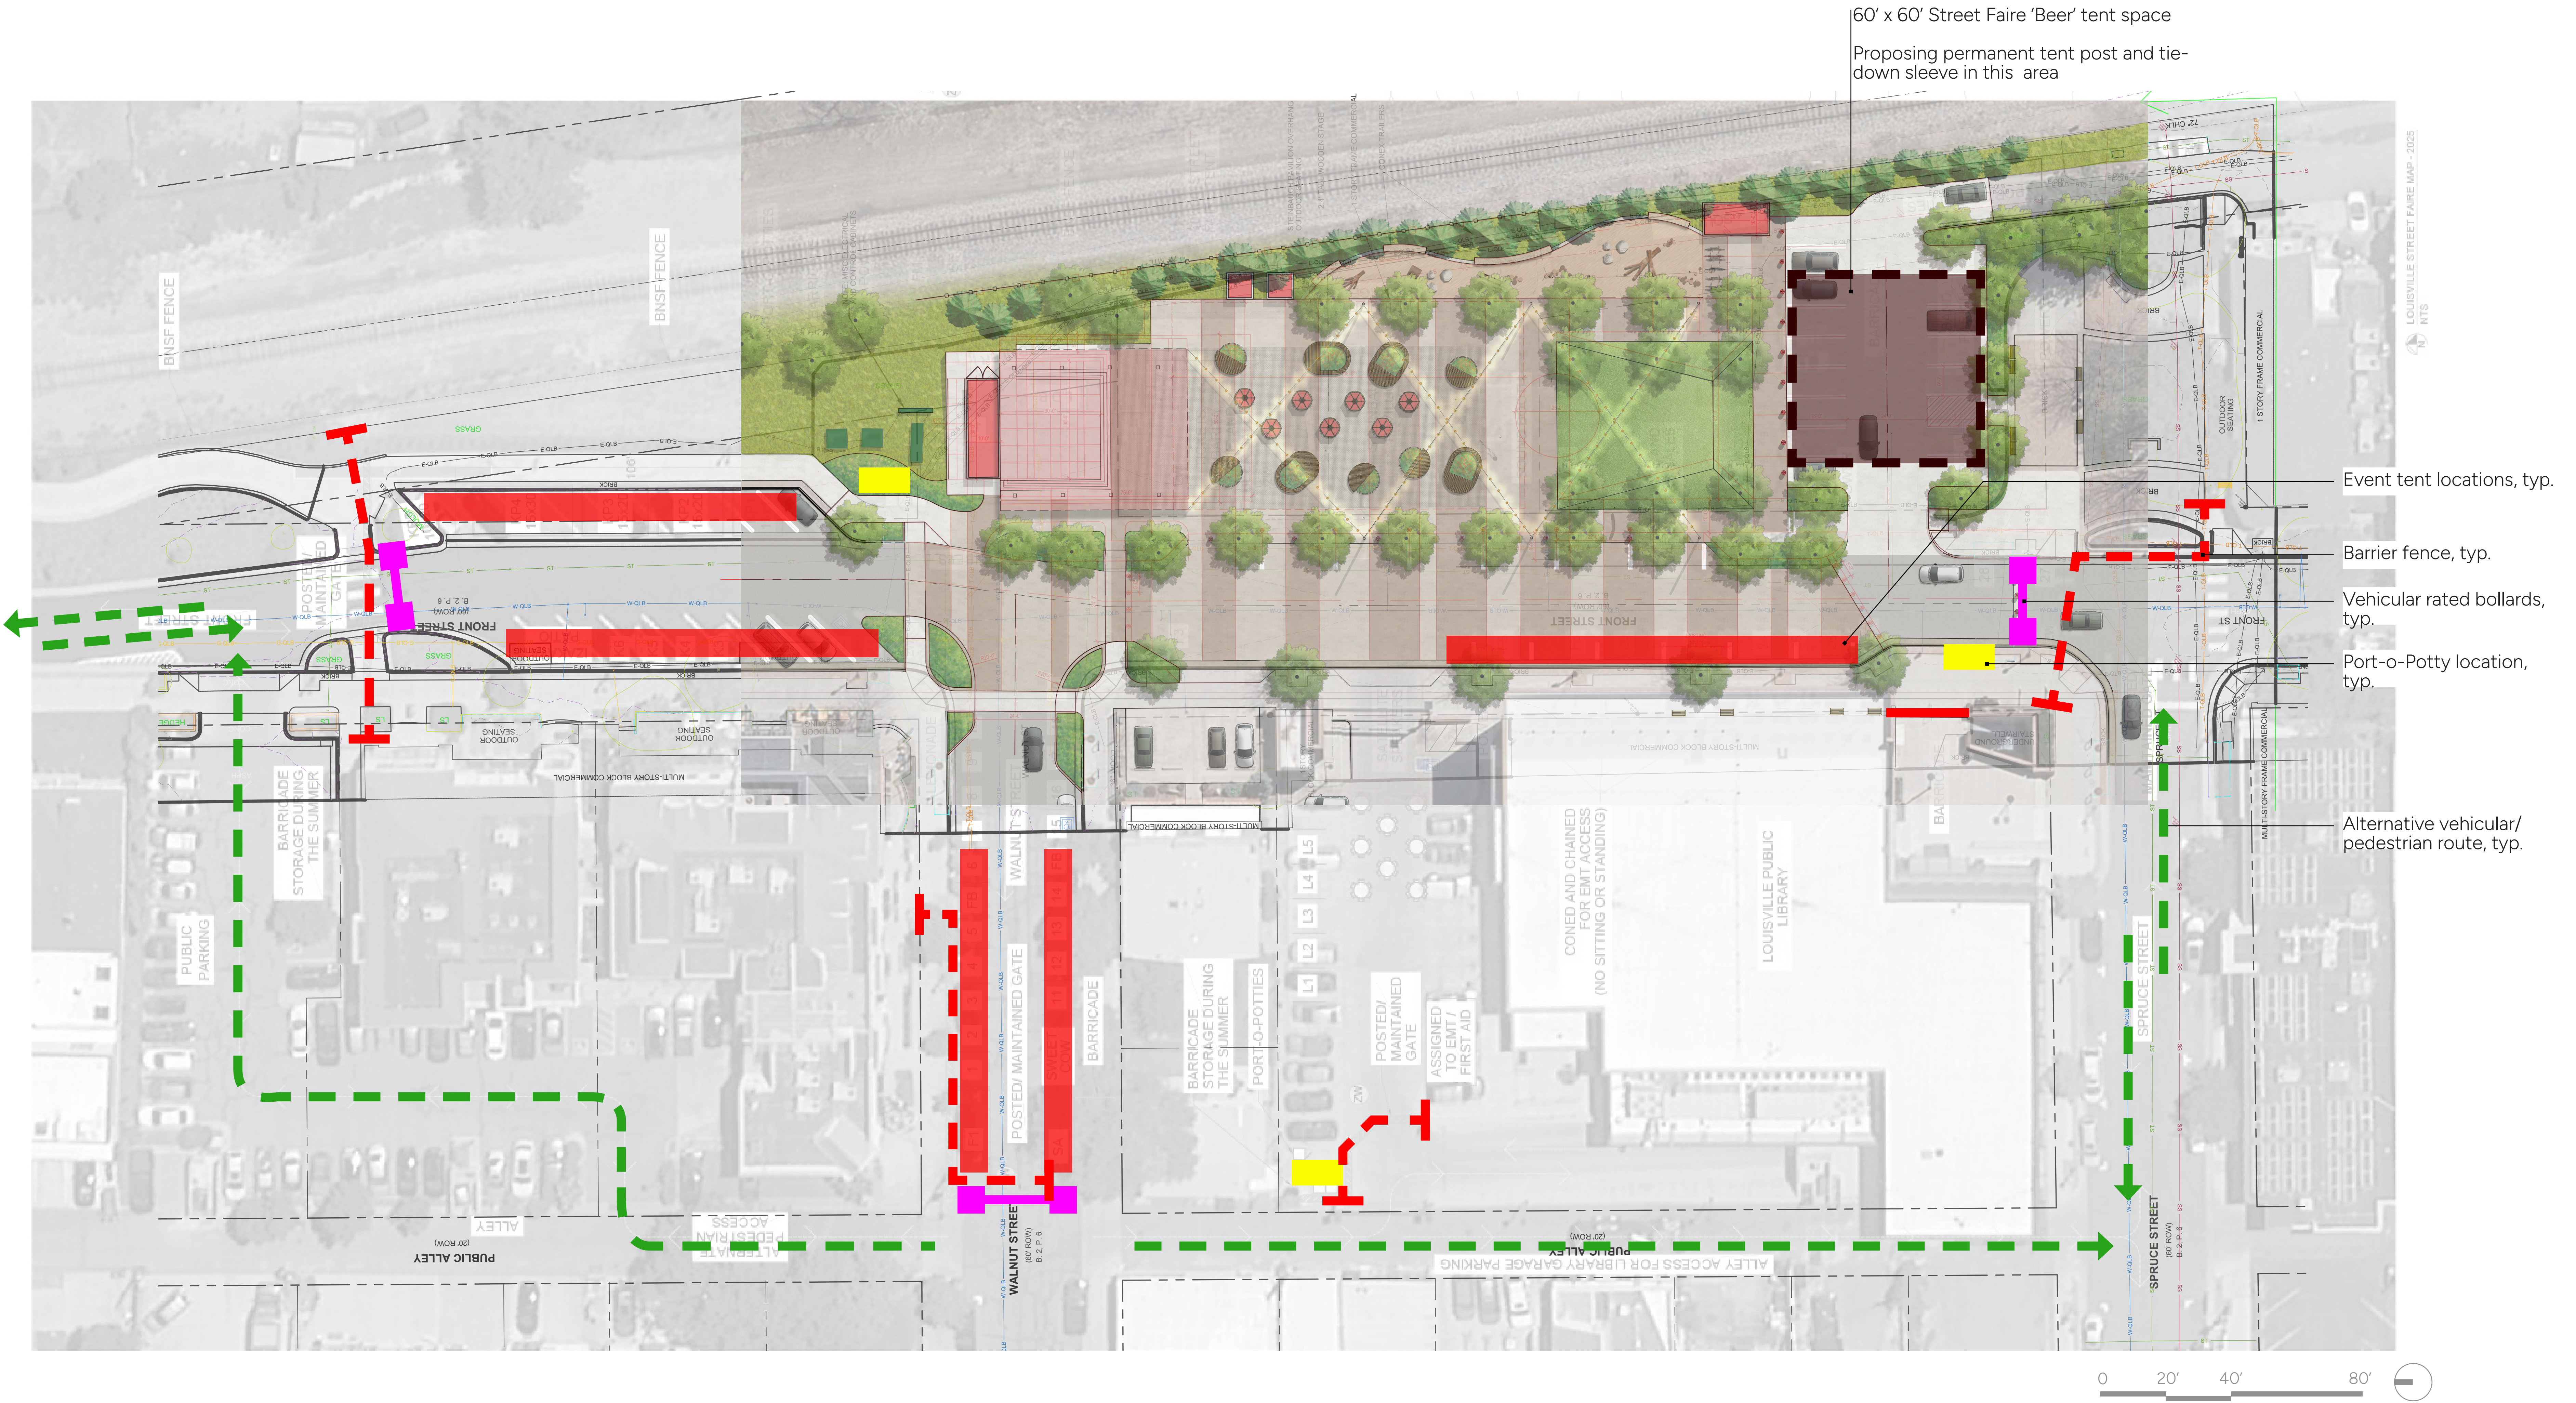

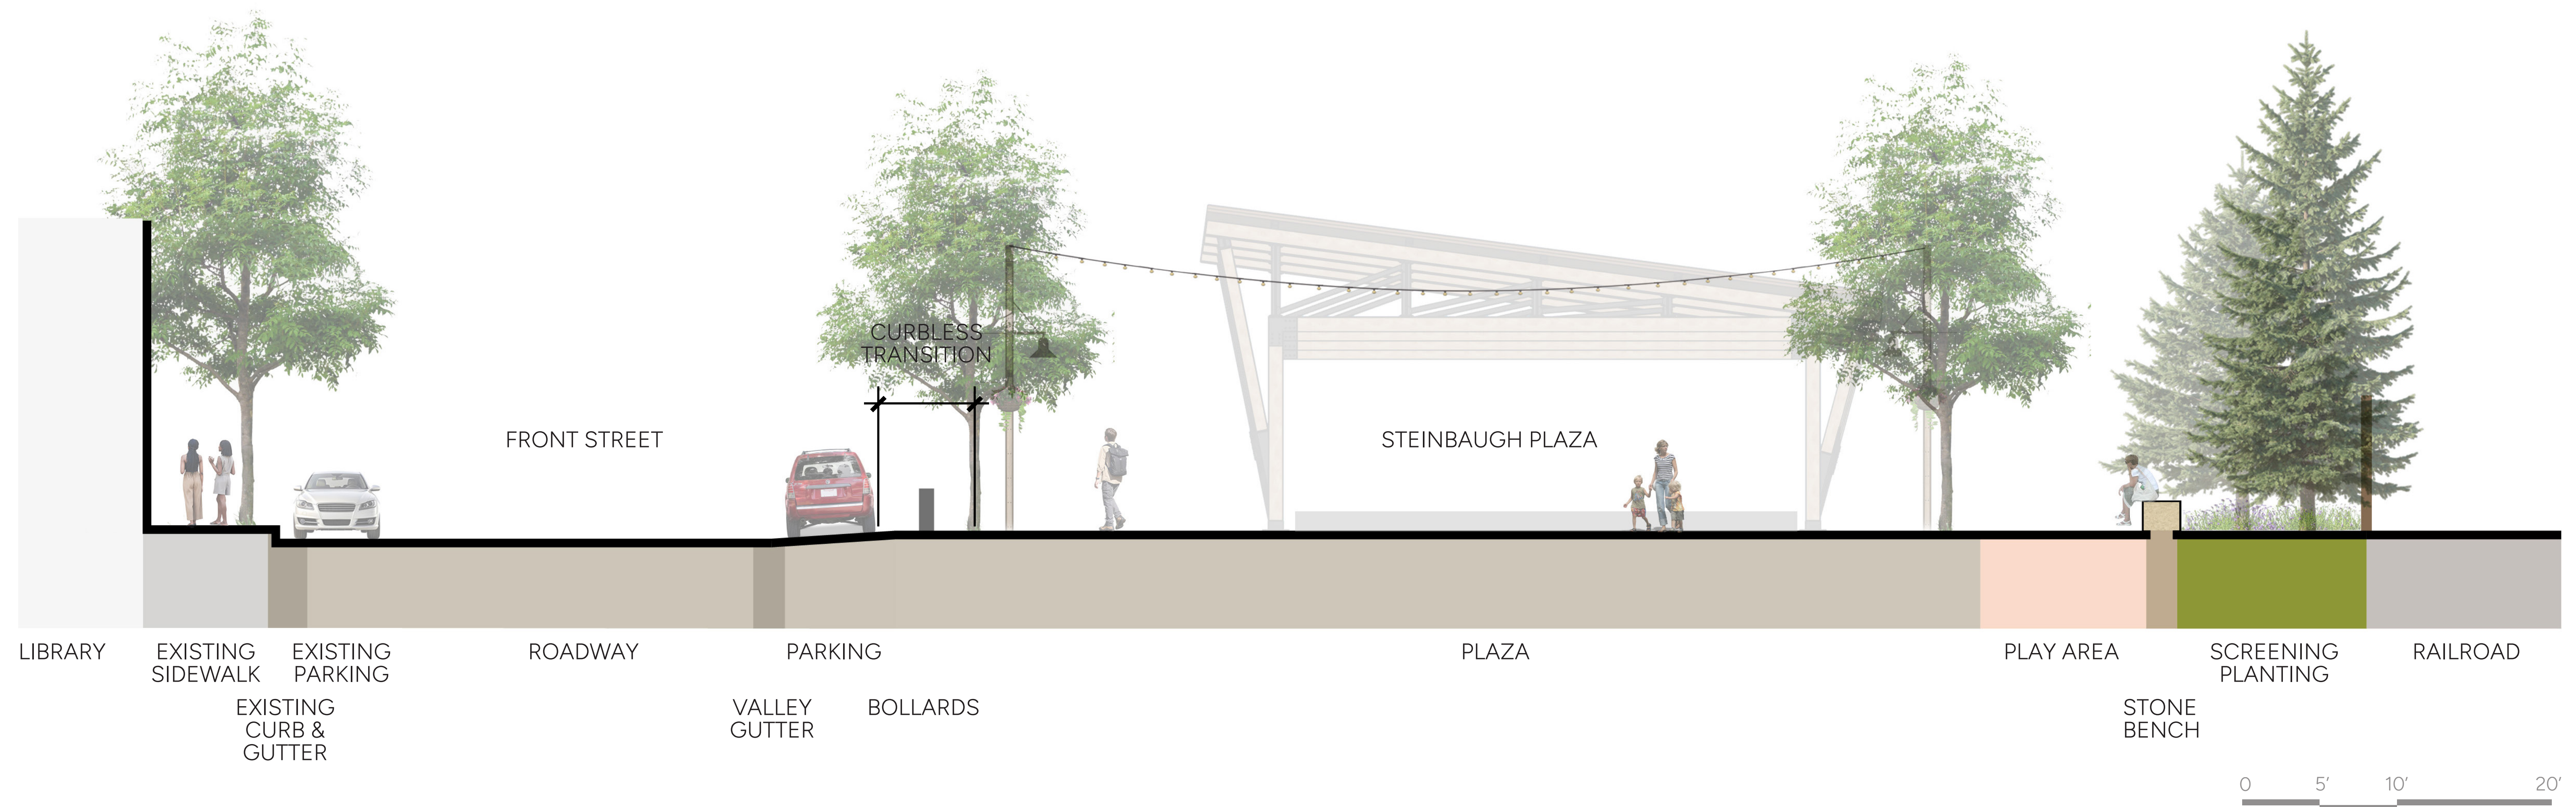











STEINBAUGH PAVILION SHADOW STUDY



10:30 AM





12:30 PM




3:30 PM



5:30 PM

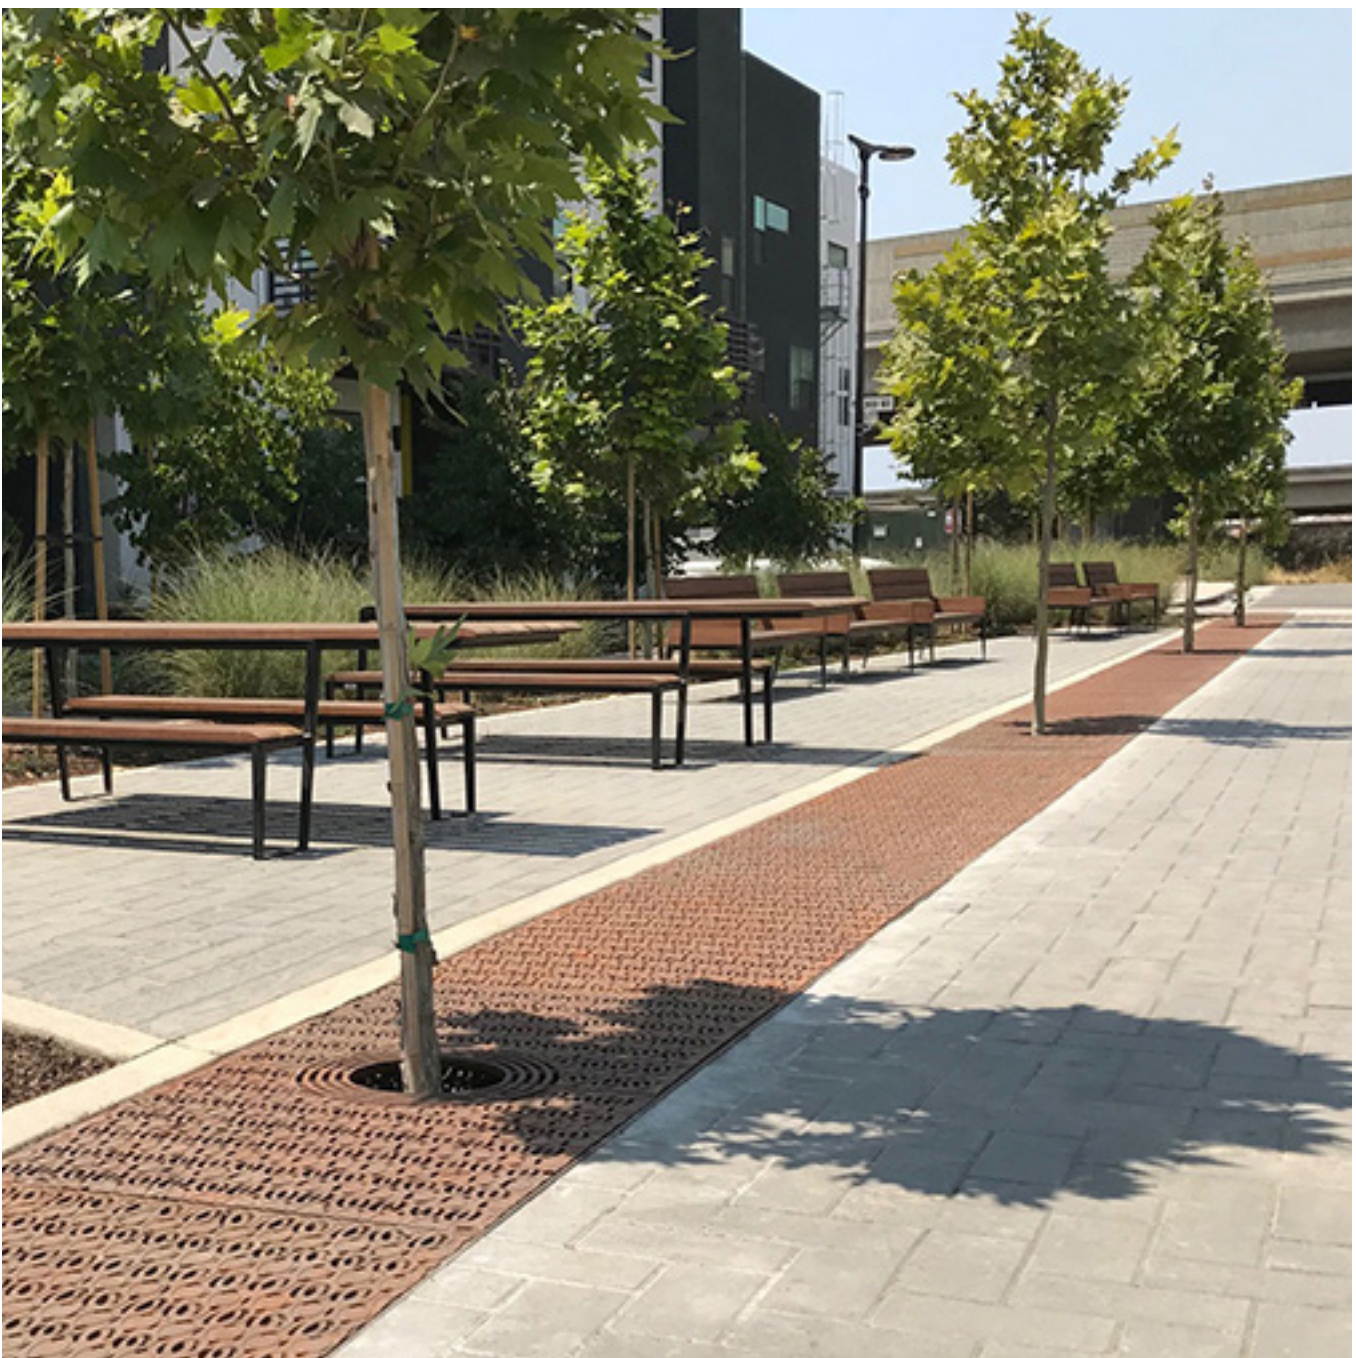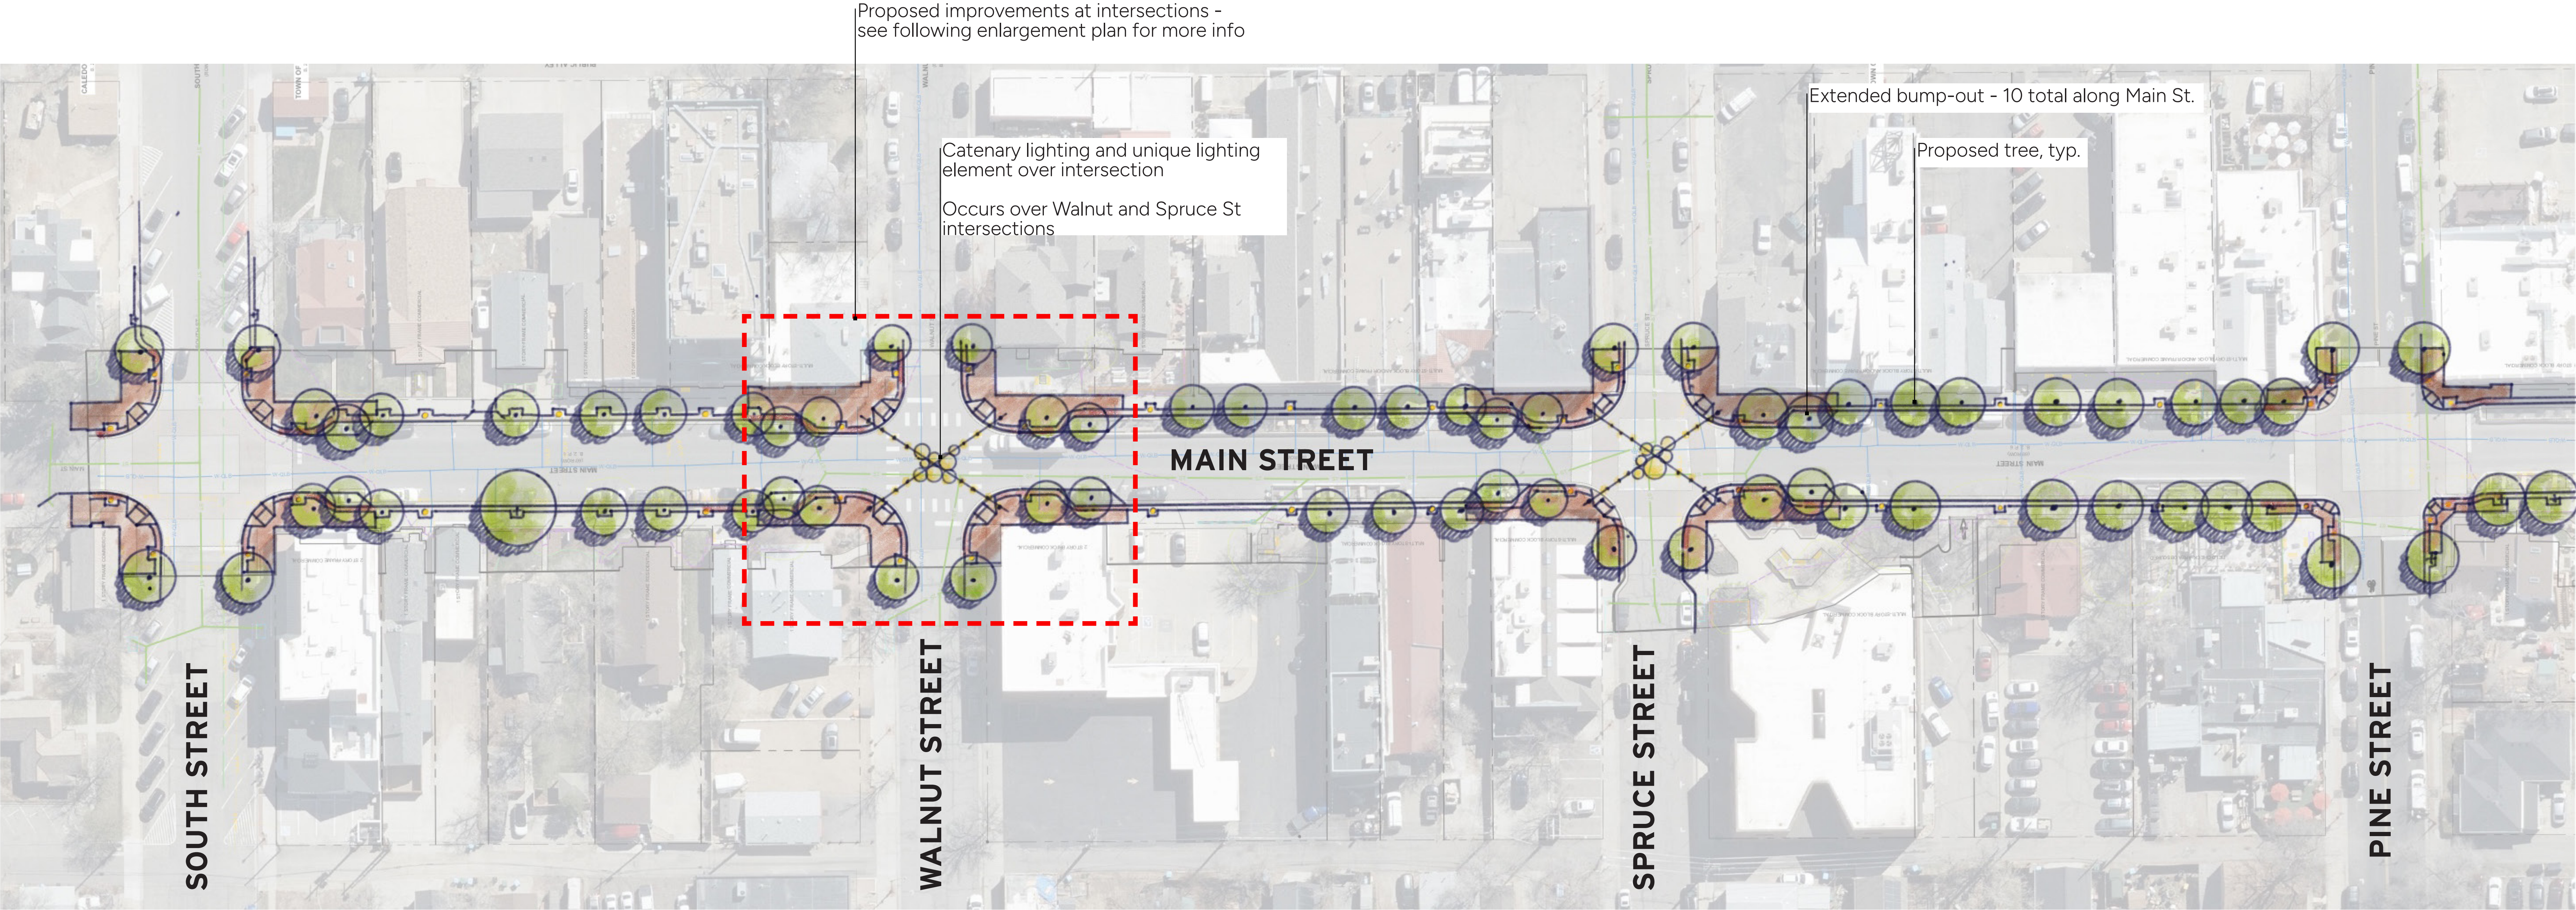

MAIN STREET INTERSECTION IMPROVEMENTS

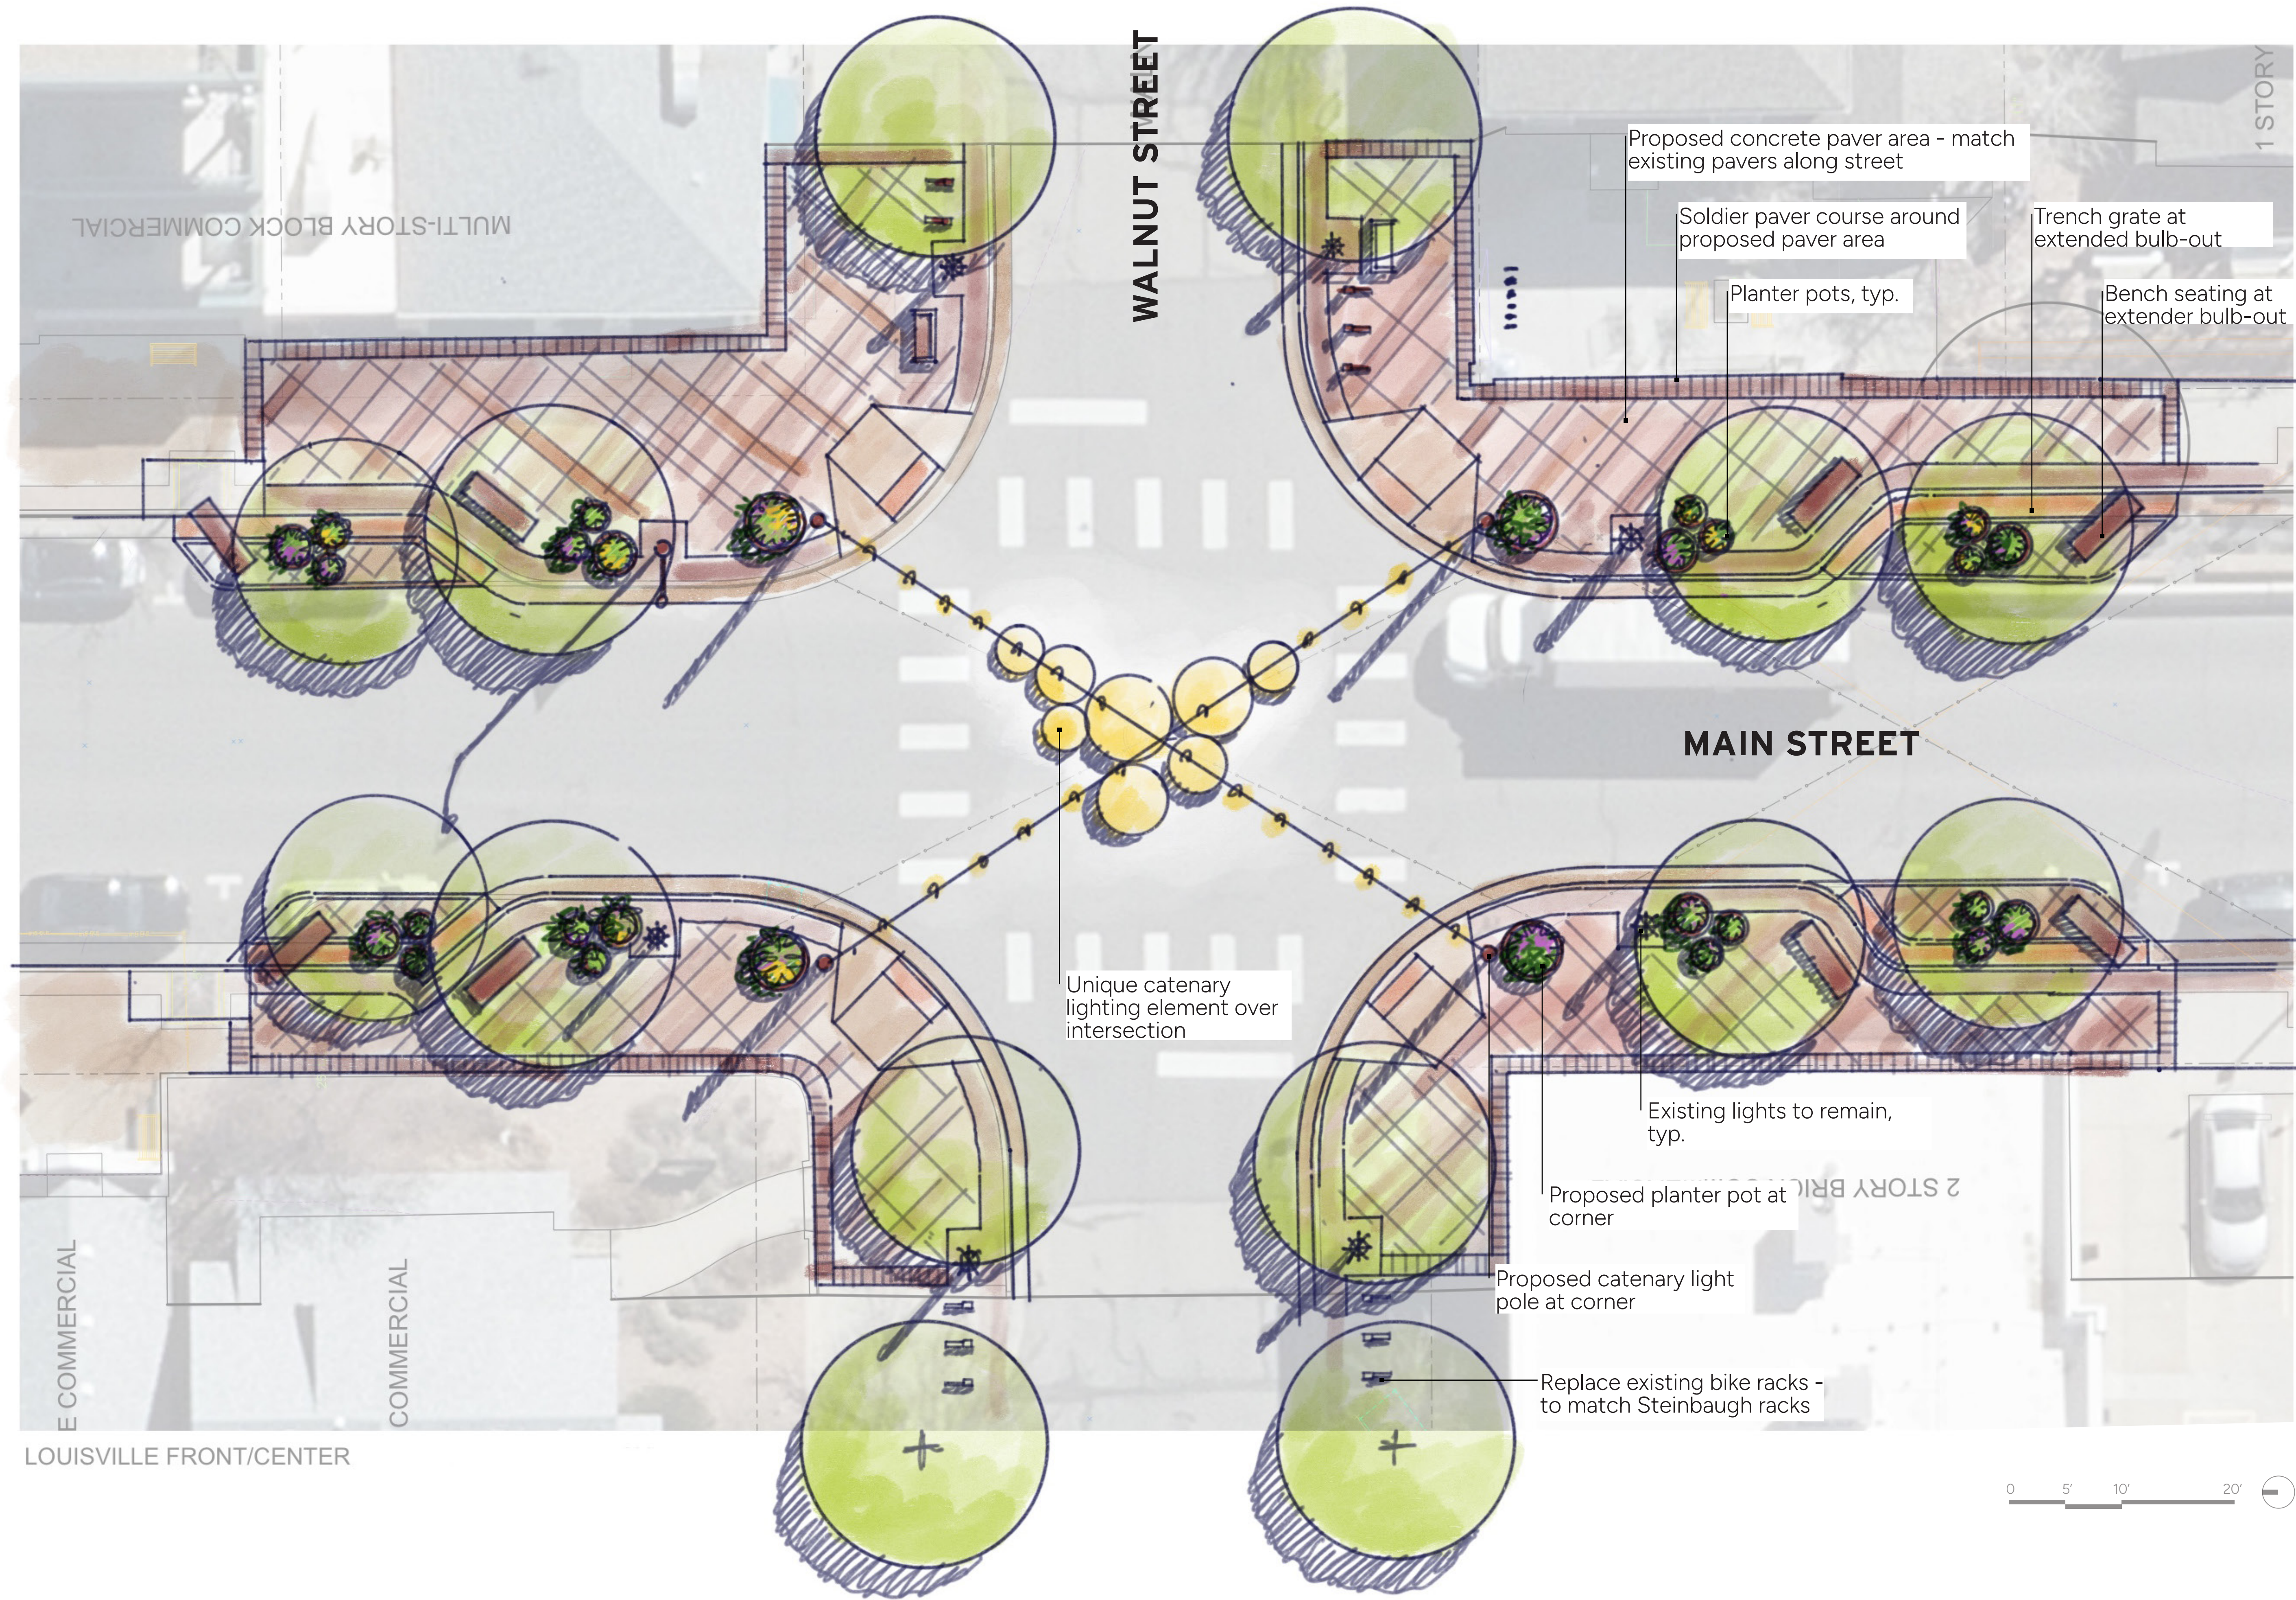

MAIN STREET INTERSECTION IMPROVEMENTS

